LAN LEGEND

T ASSEMBLY

VE

D DRAINAGE FLOW

WATER MAIN

WATER SERVICE

OX

RS

ES

POLES

BUSH

FLOOR ELEVATION

TION POINT NEW TO EXISTING

TURAL GAS LINE

REAL PROPERTY FACILITY NAME

RPFN	FACILITY NAME
OJ1	FAMILY HOUSING #2 HARRIET LANE
OJ2	FAMILY HOUSING #4 HARRIET LANE
OJ3	FAMILY HOUSING #5 HARRIET LANE
OJ4	FAMILY HOUSING #8 HARRIET LANE
OJ5	FAMILY HOUSING #10 HARRIET LANE
OJ6	FAMILY HOUSING #12 HARRIET LANE
OJ7	FAMILY HOUSING #14 HARRIET LANE
OJ8	FAMILY HOUSING #16 HARRIET LANE
OJ9	FAMILY HOUSING #18 HARRIET LANE
OL1	WATER TREATMENT BUILDING
PA2	ACCESS ROAD
PP2	PARKING AREA
UC2	TELEPHONE LINES
UE3	ELECTRICAL SERVICE
UE4	STREETLIGHTS
US2	SEWER LINES
UU1	SEPTIC TANK #1
UU2	SEPTIC TANK #2
UU3	DISTRIBUTION MOUND
UV1	WATER WELL
UW1	WATER SERVICE

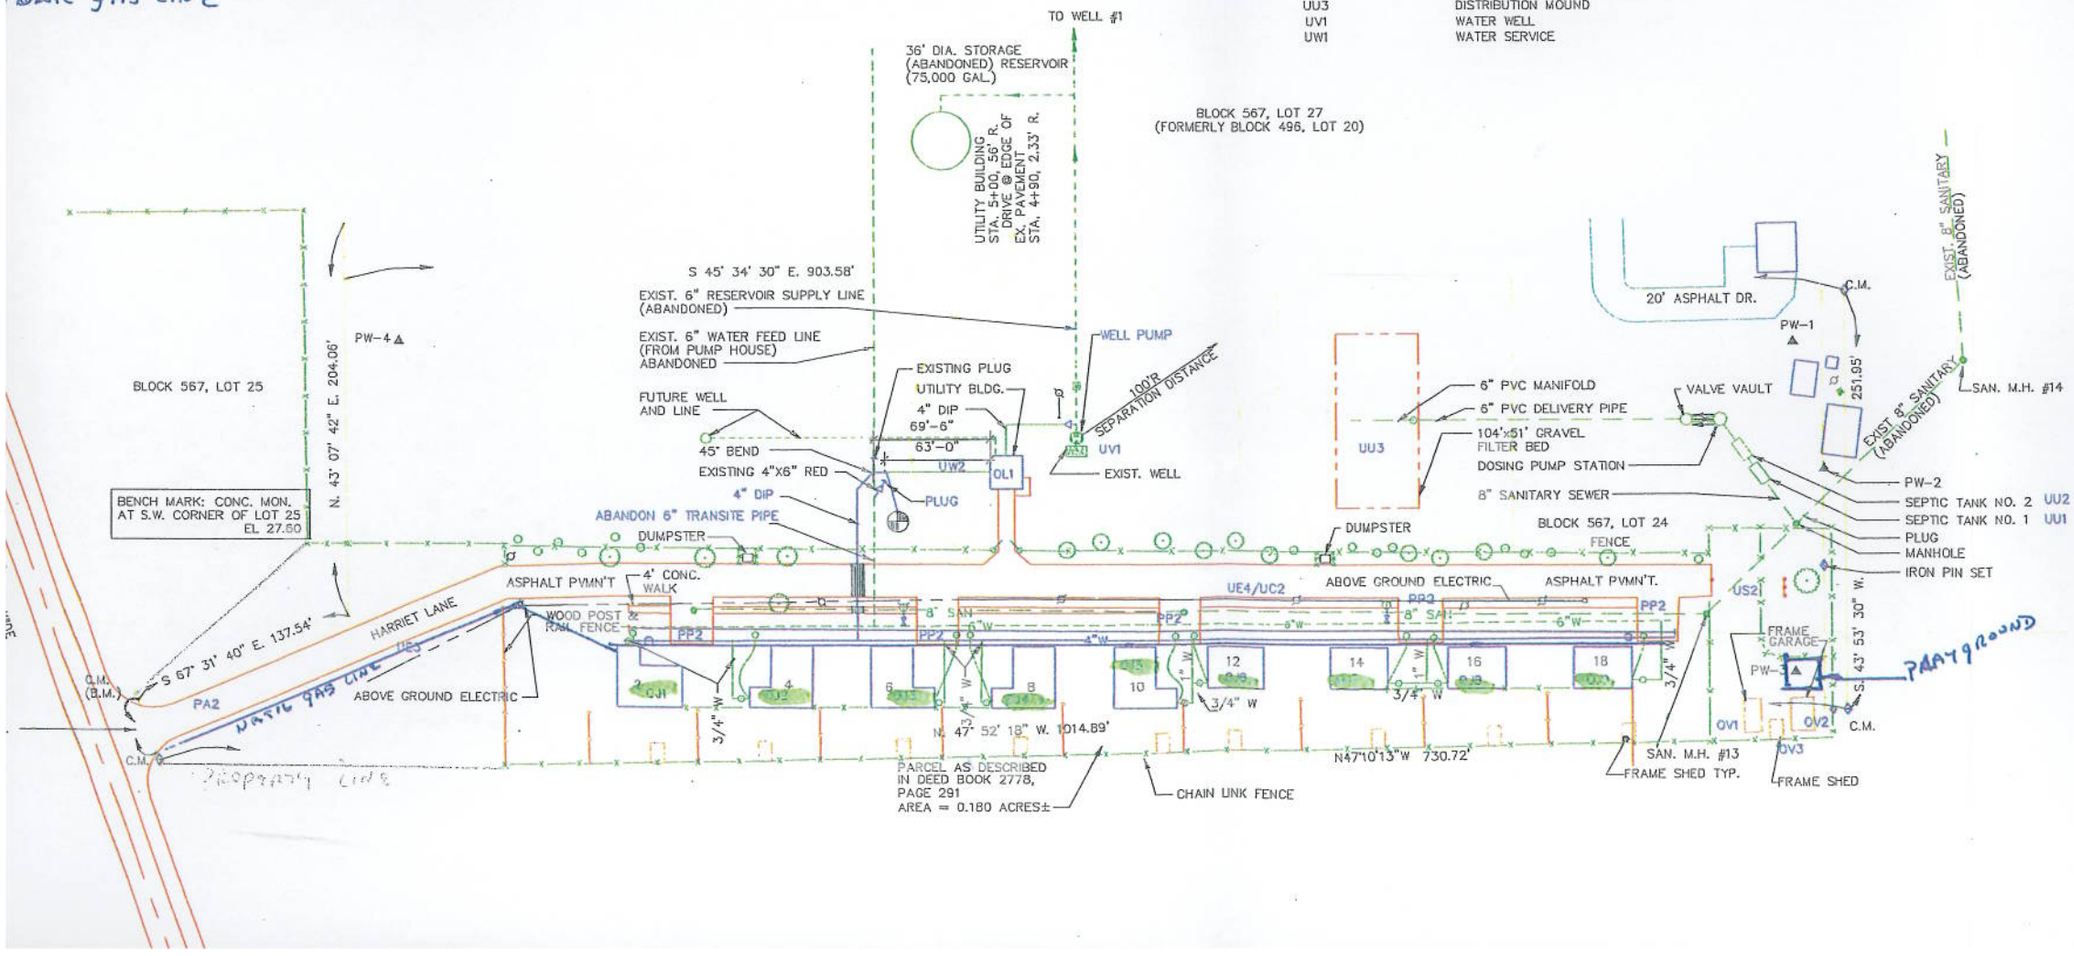

(703) 921-1440

CONSULTANTS

VICINITY MAP
SCALE: NONE

U. S. COAST GUARD

CIVIL ENGINEERING UNIT CLEVELAND

USCG, CEU CLEVELAND
1240 EAST 9TH STREET
CLEVELAND, OH 44199-2060

ISSUE

MARK	DATE	DESCRIPTION
03	1/31/02	PLOT PLAN UPDATE
02	07/10/01	BW
01	7/2/01	PLOT PLAN UPDATE

A/E PROJECT NO: 261
CAD FILE NAME: 053621906
DESIGNED BY: MDH
DRAWN BY:
EDITED BY:
CHECKED BY:

SCALE: AS SHOWN PLOT SCALE: 1" = 50'

SHEET TITLE

PALERMO HOUSING
PALERMO NJ

GENERAL
PLOT PLAN

REVIEWED BY:	REVIEWED BY:	REVIEWED BY:
M.D. HENRY	D. C. RESSEL	L.K. LEFKOVITZ
PROJECT ENG.	BRANCH CHIEF	TECH. DIRECTOR