ATTACHMENT A

LBP INSPECTOR'S CERTIFICATION

Lead Identification Permit

NJ Department of Health
CEOHS, Indoor Environments Program

CARL J MASTYKARZ

Permit Number: 025276

ID Number: 002865

Expires: 8/22/2014

Authorization Signature

Joseph D. Eldridge, M.P.H.

Inspector/Risk Assessor

This PERMIT has been issued in accordance with N.J.A.C. 8:62. You MUST have this PERMIT with you any time you are performing work for which it is required. Failure to carry this PERMIT or altering or falsifying this PERMIT may result in a civil administrative PENALTY of up to $1,000/day for the first offense and up to $5,000/day for each subsequent offense. Each day shall constitute an additional and separate offense.

To report a lost or stolen PERMIT, defects to a PERMIT, or to find out how renew a PERMIT, contact the NJ DOH (see below).

EMAIL: iep.program@doh.state.nj.us TELEPHONE: 609-826-4950

WEB: www.state.nj.us/health/iep FAX: 609-826-4975

ADDRESS: NJ DOH, CEOHS, Indoor Environments Program

PO Box 372, Trenton, NJ 08625-0372

If this PERMIT is found abandoned, please send it to the above address.

Issued By	Permit Holder Signature	Issue Date
DA	Carl J Mastykarz	**7/26/2012**

CHRIS CHRISTIE
Governor

KIM GUADAGNO
Lt. Governor

LOCATION

101 SOUTH BROAD STREET
TRENTON, NEW JERSEY 08618

STATE OF NEW JERSEY
DEPARTMENT OF COMMUNITY AFFAIRS
DIVISION OF CODES AND STANDARDS
BUREAU OF CODE SERVICES
LEAD HAZARD ABATEMENT

LORI GRIFA
Commissioner

MAILING ADDRESS

PO BOX 816
TRENTON, NJ 08625-0816

Certificate - Lead Evaluation Contractor

This is to certify that the Department of Community Affairs has

( ) CERTIFIED
(XX) RECERTIFIED

LEAD CONSULTANTS OF AMERICA
225 DEMOTT LANE
SOMERSET, NJ 08873

To act as a Lead Evaluation Contractor on the following projects

Residential
Public Buildings

Cert # 00317 E

Effective Date: SEPTEMBER 1, 2011

Date of Expiration: AUGUST 31, 2013

Certificate Type: 2 YEAR

Sincerely,

James L. Amici
Supervisor of Certification
Lead Hazard Abatement Unit

KLACER (REV. 1/10)

36258

National Asbestos & Environmental Training Institute

CERTIFICATE OF COMPLETION

This is to certify that

Carl J. Mastykarz

Successfully completed the course entitled

1-Day New Jersey/EPA Model Lead Inspector/Risk Assessor Refresher on July 19, 2012

Examination Passed on July 19, 2012 *Expiration Date July 19, 2014*

Doris L. Adler
President, NAETI

Language: English 3 CE Units ABIH 1 CM POINT

3321 Doris Avenue, Building B, Ocean, NJ 07712 Phone (732) 531-5571 Fax (732) 531-5956 www.naeti.com

© GOES 441GD LITHO IN U.S.A.

ATTACHMENT B

LBP SURVEY MAPS

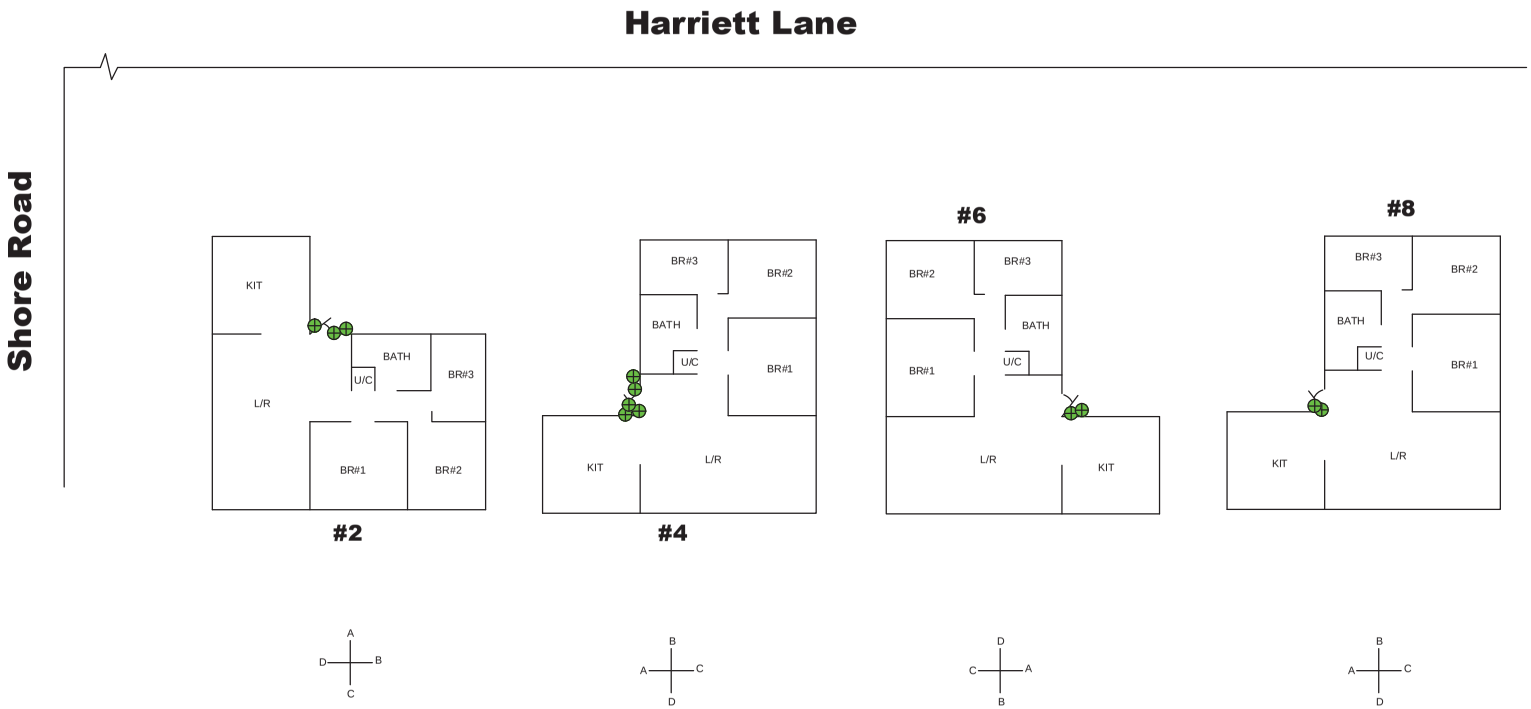

Notes:

1. Only those testing locations that exceeded applicable criteria are depicted.
2. A, B, C, and D axis denotes the perimeterwalls for reference with testing location table

Legend

Lead-Based Paint Testing Location Exceeding Criteria

amec

LBP Survey Map
US Coast Guard Housing Unit
2 -8 Harriett Lane
Palermo, New Jersey

30-Oct-13	NOT TO SCALE	Project #: GSA1570023

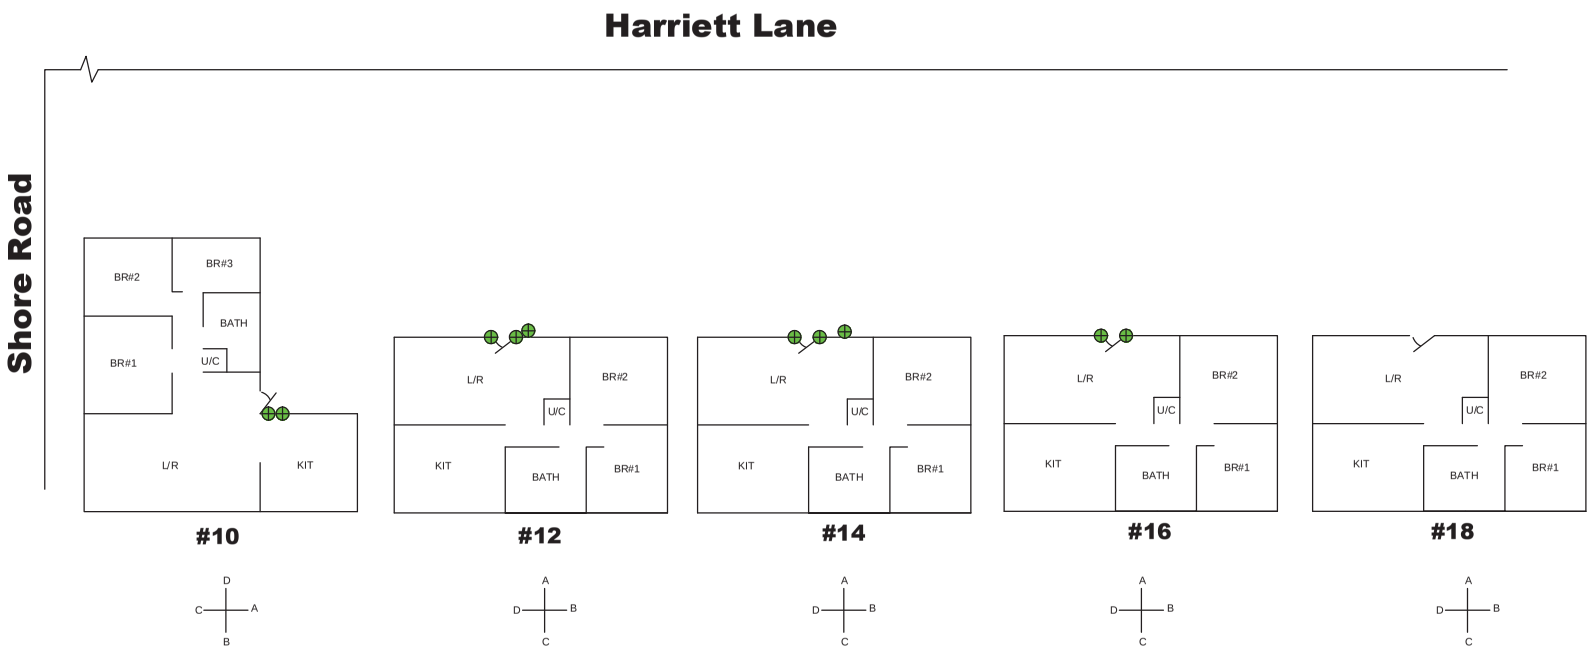

Notes:

1. Only those testing locations that exceeded applicable criteria are depicted.
2. A, B, C, and D axis denotes the perimeterwalls for reference with testing location table

Legend

⊕ Lead-Based Paint Testing Location Exceeding Criteria

amec

LBP Survey Map
US Coast Guard Housing Unit
10 -18 Harriett Lane
Palermo, New Jersey

30-Oct-13	NOT TO SCALE	Project #: GSA1570023

ATTACHMENT C

LBP INSPECTION RESULTS TABLE

RESULTS OF LEAD-BASED PAINT INSPECTION:

Inspector:	Carl J. Mastykarz	Project Name:	USCG Palermo Lead-Based Paint Survey
NJS Inspector ID:	002865	Project Address:	2 - 18 Harriet Lane
XRF Serial Number:	1210		Palermo, New Jersey 08230
Total Readings:	560	Project No.:	13-073
Job Started:	8/29/13	Report No.:	82913082525
Job Finished:	8/29/13		

Building	Reading No.	Level	Room #	Room Location	Wall	Component	Subcomponent	Substrate	Color	Condition	Result	Lead (mg/cm^2)
2 Harriet Lane	4	1st Floor	1	Kitchen	A	Wall		Drywall	White	Fair	Negative	-0.5
2 Harriet Lane	5	1st Floor	1	Kitchen	B	Wall		Drywall	White	Fair	Negative	-0.5
2 Harriet Lane	6	1st Floor	1	Kitchen	C	Wall		Drywall	White	Fair	Negative	-0.6
2 Harriet Lane	7	1st Floor	1	Kitchen	D	Wall		Drywall	White	Fair	Negative	-0.3
2 Harriet Lane	8	1st Floor	1	Kitchen		Ceiling		Drywall	White	Fair	Negative	-0.4
2 Harriet Lane	9	1st Floor	1	Kitchen	A	Window Component	Interior Sill/Stool	Wood	White	Fair	Negative	-0.3
2 Harriet Lane	10	1st Floor	1	Kitchen	A	Window Component	Casing/Trim	Wood	White	Fair	Negative	-0.1
2 Harriet Lane	11	1st Floor	1	Kitchen	A	Door		Wood	White	Fair	Negative	-0.3
2 Harriet Lane	12	1st Floor	1	Kitchen	A	Door Component	Casing/Trim	Wood	White	Fair	Negative	-0.3
2 Harriet Lane	13	1st Floor	1	Kitchen	A	Door Component	Jamb (latch side)	Wood	White	Fair	Negative	-0.4
2 Harriet Lane	14	1st Floor	1	Kitchen	A	Wall/Trim Components	Baseboard	Wood	White	Fair	Negative	-0.1
2 Harriet Lane	15	1st Floor	2	Living Room	A	Wall		Drywall	White	Fair	Negative	-0.1
2 Harriet Lane	16	1st Floor	2	Living Room	B	Wall		Drywall	White	Fair	Negative	-0.4
2 Harriet Lane	17	1st Floor	2	Living Room	C	Wall		Drywall	White	Fair	Negative	-0.6
2 Harriet Lane	18	1st Floor	2	Living Room	D	Wall		Drywall	White	Fair	Negative	-0.6
2 Harriet Lane	19	1st Floor	2	Living Room	C	Door		Wood	Varnish	Fair	Negative	-0.3
2 Harriet Lane	20	1st Floor	2	Living Room	C	Door Component	Casing/Trim	Wood	White	Fair	Negative	-0.2
2 Harriet Lane	21	1st Floor	2	Living Room	C	Door Component	Jamb (hinge side)	Wood	White	Fair	Negative	-0.2
2 Harriet Lane	22	1st Floor	2	Living Room	D	Wall		Drywall	White	Fair	Negative	-0.3
2 Harriet Lane	23	1st Floor	2	Living Room	A	Wall/Trim Components	Baseboard	Wood	White	Fair	Negative	-0.1
2 Harriet Lane	24	1st Floor	3	Bedroom	A	Wall		Drywall	White	Fair	Negative	-0.6
2 Harriet Lane	25	1st Floor	3	Bedroom	B	Wall		Drywall	White	Fair	Negative	-0.5
2 Harriet Lane	26	1st Floor	3	Bedroom	C	Wall		Drywall	White	Fair	Negative	-0.3
2 Harriet Lane	27	1st Floor	3	Bedroom	D	Wall		Drywall	White	Fair	Negative	-0.3
2 Harriet Lane	28	1st Floor	3	Bedroom		Ceiling		Drywall	White	Fair	Negative	-0.3
2 Harriet Lane	29	1st Floor	3	Bedroom	C	Window Component	Interior Sill/Stool	Wood	White	Fair	Negative	-0.4
2 Harriet Lane	30	1st Floor	3	Bedroom	C	Window	Sash (top)	Wood	White	Fair	Negative	-0.1
2 Harriet Lane	31	1st Floor	3	Bedroom	C	Window Component	Casing/Trim	Wood	White	Fair	Negative	-0.1
2 Harriet Lane	32	1st Floor	3	Bedroom	C	Wall/Trim Components	Baseboard	Wood	White	Fair	Negative	-0.3
2 Harriet Lane	33	1st Floor	3	Bedroom	A	Door		Wood	Varnish	Fair	Negative	-0.3
2 Harriet Lane	34	1st Floor	3	Bedroom	A	Door Component	Jamb (hinge side)	Wood	White	Fair	Negative	0.0
2 Harriet Lane	35	1st Floor	3	Bedroom	A	Door Component	Casing/Trim	Wood	White	Fair	Negative	-0.3
2 Harriet Lane	36	1st Floor	4	Bedroom	A	Wall		Drywall	White	Fair	Negative	-0.3
2 Harriet Lane	37	1st Floor	4	Bedroom	B	Wall		Drywall	White	Fair	Negative	-0.3
2 Harriet Lane	38	1st Floor	4	Bedroom	C	Wall		Drywall	White	Fair	Negative	-0.3

RESULTS OF LEAD-BASED PAINT INSPECTION:

Inspector:	Carl J. Mastykarz	Project Name:	USCG Palermo Lead-Based Paint Survey
NJS Inspector ID:	002865	Project Address:	2 - 18 Harriet Lane
XRF Serial Number:	1210		Palermo, New Jersey 08230
Total Readings:	560	Project No.:	13-073
Job Started:	8/29/13	Report No.:	82913082525
Job Finished:	8/29/13		

Building	Reading No.	Level	Room #	Room Location	Wall	Component	Subcomponent	Substrate	Color	Condition	Result	Lead (mg/cm^2)
2 Harriet Lane	4	1st Floor	1	Kitchen	A	Wall		Drywall	White	Fair	Negative	-0.5
2 Harriet Lane	39	1st Floor	4	Bedroom	D	Wall		Drywall	White	Fair	Negative	-0.6
2 Harriet Lane	40	1st Floor	4	Bedroom		Ceiling		Drywall	White	Fair	Negative	-0.5
2 Harriet Lane	41	1st Floor	4	Bedroom	C	Window Component	Interior Sill/Stool	Wood	White	Fair	Negative	-0.4
2 Harriet Lane	42	1st Floor	4	Bedroom	C	Window Component	Casing/Trim	Wood	White	Fair	Negative	-0.3
2 Harriet Lane	43	1st Floor	4	Bedroom	C	Window	Sash (bottom)	Wood	White	Fair	Negative	-0.3
2 Harriet Lane	44	1st Floor	4	Bedroom	C	Other	Shelving	Wood	White	Fair	Negative	-0.4
2 Harriet Lane	45	1st Floor	4	Bedroom	C	Door Component	Jamb (hinge side)	Wood	White	Fair	Negative	-0.5
2 Harriet Lane	46	1st Floor	4	Bedroom	C	Door Component	Casing/Trim	Wood	White	Fair	Negative	-0.2
2 Harriet Lane	47	1st Floor	5	Bedroom	A	Wall		Drywall	White	Fair	Negative	-0.7
2 Harriet Lane	48	1st Floor	5	Bedroom	B	Wall		Drywall	White	Fair	Negative	-0.4
2 Harriet Lane	49	1st Floor	5	Bedroom	C	Wall		Drywall	White	Fair	Negative	-0.4
2 Harriet Lane	50	1st Floor	5	Bedroom	D	Wall		Drywall	White	Fair	Negative	-0.4
2 Harriet Lane	51	1st Floor	5	Bedroom		Ceiling		Drywall	White	Fair	Negative	-0.4
2 Harriet Lane	52	1st Floor	5	Bedroom	A	Window Component	Interior Sill/Stool	Wood	White	Fair	Negative	-0.2
2 Harriet Lane	53	1st Floor	5	Bedroom	A	Window		Wood	White	Fair	Negative	-0.2
2 Harriet Lane	54	1st Floor	5	Bedroom	A	Window Component	Casing/Trim	Wood	White	Fair	Negative	-0.2
2 Harriet Lane	55	1st Floor	5	Bedroom	D	Door Component	Jamb (hinge side)	Wood	White	Fair	Negative	-0.5
2 Harriet Lane	56	1st Floor	5	Bedroom	D	Door Component	Casing/Trim	Wood	White	Fair	Negative	0.0
2 Harriet Lane	57	1st Floor	6	Bathroom	A	Wall		Drywall	White	Fair	Negative	-0.5
2 Harriet Lane	58	1st Floor	6	Bathroom	B	Wall		Drywall	White	Fair	Negative	-0.6
2 Harriet Lane	59	1st Floor	6	Bathroom	C	Wall		Drywall	White	Fair	Negative	-0.3
2 Harriet Lane	60	1st Floor	6	Bathroom	D	Wall		Drywall	White	Fair	Negative	-0.3
2 Harriet Lane	61	1st Floor	6	Bathroom		Ceiling		Drywall	White	Fair	Negative	-0.4
2 Harriet Lane	62	1st Floor	6	Bathroom	A	Window Component	Interior Sill/Stool	Wood	Varnish	Fair	Negative	-0.7
2 Harriet Lane	63	1st Floor	6	Bathroom	A	Window		Wood	Varnish	Fair	Negative	-0.4
2 Harriet Lane	64	1st Floor	6	Bathroom	A	Window Component	Casing/Trim	Wood	Varnish	Fair	Negative	-0.4
2 Harriet Lane	65	1st Floor	6	Bathroom	C	Door Component	Jamb (hinge side)	Wood	White	Fair	Negative	0.0
2 Harriet Lane	66	1st Floor	6	Bathroom	C	Door Component	Casing/Trim	Wood	White	Fair	Negative	-0.4
2 Harriet Lane	67	Exterior		None	C	Exterior Components	Siding	Wood	Stain	Fair	Negative	-0.1
2 Harriet Lane	68	Exterior		None	C	Exterior Components	Soffit	Wood	White	Fair	Negative	-0.2
2 Harriet Lane	69	Exterior		None	C	Door		Wood	White	Fair	Negative	-0.1
2 Harriet Lane	72	Exterior		None	C	Door Component	Threshold	Concrete	White	Fair	Negative	-0.2
4 Harriet Lane	1	1st Floor	1	Kitchen	A	Wall		Wood	White	Fair	Negative	-0.3
4 Harriet Lane	2	1st Floor	1	Kitchen	B	Wall		Wood	White	Fair	Negative	-0.4

RESULTS OF LEAD-BASED PAINT INSPECTION:

Inspector:	Carl J. Mastykarz	Project Name:	USCG Palermo Lead-Based Paint Survey
NJS Inspector ID:	002865	Project Address:	2 - 18 Harriet Lane
XRF Serial Number:	1210		Palermo, New Jersey 08230
Total Readings:	560	Project No.:	13-073
Job Started:	8/29/13	Report No.:	82913082525
Job Finished:	8/29/13		

Building	Reading No.	Level	Room #	Room Location	Wall	Component	Subcomponent	Substrate	Color	Condition	Result	Lead (mg/cm^2)
2 Harriet Lane	4	1st Floor	1	Kitchen	A	Wall		Drywall	White	Fair	Negative	-0.5
4 Harriet Lane	3	1st Floor	1	Kitchen	C	Wall		Wood	White	Fair	Negative	-0.4
4 Harriet Lane	4	1st Floor	1	Kitchen	D	Wall		Wood	White	Fair	Negative	-0.3
4 Harriet Lane	5	1st Floor	1	Kitchen		Ceiling		Wood	White	Fair	Negative	-0.5
4 Harriet Lane	6	1st Floor	1	Kitchen	C	Wall/Trim Components	Baseboard	Wood	White	Fair	Negative	-0.1
4 Harriet Lane	7	1st Floor	1	Kitchen	D	Door		Wood	Varnish	Fair	Negative	-0.2
4 Harriet Lane	8	1st Floor	1	Kitchen	D	Door Component	Jamb (hinge side)	Wood	White	Fair	Negative	0.0
4 Harriet Lane	9	1st Floor	1	Kitchen	D	Door Component	Casing/Trim	Wood	White	Fair	Negative	-0.2
4 Harriet Lane	10	1st Floor	2	Living Room	A	Wall		Drywall	White	Fair	Negative	-0.1
4 Harriet Lane	11	1st Floor	2	Living Room	B	Wall		Drywall	White	Fair	Negative	-0.3
4 Harriet Lane	12	1st Floor	2	Living Room	C	Wall		Drywall	White	Fair	Negative	-0.4
4 Harriet Lane	13	1st Floor	2	Living Room	D	Wall		Drywall	White	Fair	Negative	-0.3
4 Harriet Lane	14	1st Floor	2	Living Room	D	Window Component	Interior Sill/Stool	Wood	White	Fair	Negative	-0.2
4 Harriet Lane	15	1st Floor	2	Living Room	D	Window Component	Casing/Trim	Wood	White	Fair	Negative	-0.1
4 Harriet Lane	16	1st Floor	2	Living Room	D	Window		Wood	White	Fair	Negative	0.0
4 Harriet Lane	17	1st Floor	2	Living Room	C	Door Component	Casing/Trim	Wood	White	Fair	Negative	-0.2
4 Harriet Lane	18	1st Floor	2	Living Room	C	Door Component	Jamb (hinge side)	Wood	White	Fair	Negative	-0.6
4 Harriet Lane	19	1st Floor	3	Bedroom	A	Wall		Drywall	White	Fair	Negative	-0.3
4 Harriet Lane	20	1st Floor	3	Bedroom	B	Wall		Drywall	White	Fair	Negative	-0.2
4 Harriet Lane	21	1st Floor	3	Bedroom	C	Wall		Drywall	White	Fair	Negative	-0.1
4 Harriet Lane	22	1st Floor	3	Bedroom	D	Wall		Drywall	White	Fair	Negative	-0.4
4 Harriet Lane	23	1st Floor	3	Bedroom		Ceiling		Drywall	White	Fair	Negative	-0.3
4 Harriet Lane	24	1st Floor	3	Bedroom		Window Component	Interior Sill/Stool	Wood	White	Fair	Negative	-0.1
4 Harriet Lane	25	1st Floor	3	Bedroom		Window Component	Casing/Trim	Wood	White	Fair	Negative	-0.2
4 Harriet Lane	26	1st Floor	3	Bedroom		Window		Wood	White	Fair	Negative	-0.1
4 Harriet Lane	27	1st Floor	3	Bedroom	A	Door Component	Casing/Trim	Wood	White	Fair	Negative	-0.5
4 Harriet Lane	28	1st Floor	3	Bedroom	A	Door Component	Jamb (latch side)	Wood	White	Fair	Negative	-0.3
4 Harriet Lane	29	1st Floor	4	Bedroom	A	Wall		Drywall	White	Fair	Negative	-0.5
4 Harriet Lane	30	1st Floor	4	Bedroom	B	Wall		Drywall	White	Fair	Negative	-0.3
4 Harriet Lane	31	1st Floor	4	Bedroom	C	Wall		Drywall	White	Fair	Negative	-0.4
4 Harriet Lane	32	1st Floor	4	Bedroom	D	Wall		Drywall	White	Fair	Negative	-0.3
4 Harriet Lane	33	1st Floor	4	Bedroom	C	Window Component	Interior Sill/Stool	Wood	White	Fair	Negative	-0.3
4 Harriet Lane	34	1st Floor	4	Bedroom	C	Window Component	Casing/Trim	Wood	White	Fair	Negative	-0.1
4 Harriet Lane	35	1st Floor	4	Bedroom	C	Window		Wood	White	Fair	Negative	-0.4
4 Harriet Lane	36	1st Floor	4	Bedroom	A	Door Component	Casing/Trim	Wood	White	Fair	Negative	-0.6

RESULTS OF LEAD-BASED PAINT INSPECTION:

Inspector:	Carl J. Mastykarz	Project Name:	USCG Palermo Lead-Based Paint Survey
NJS Inspector ID:	002865	Project Address:	2 - 18 Harriet Lane
XRF Serial Number:	1210		Palermo, New Jersey 08230
Total Readings:	560	Project No.:	13-073
Job Started:	8/29/13	Report No.:	82913082525
Job Finished:	8/29/13		

Building	Reading No.	Level	Room #	Room Location	Wall	Component	Subcomponent	Substrate	Color	Condition	Result	Lead (mg/cm^2)
2 Harriet Lane	4	1st Floor	1	Kitchen	A	Wall		Drywall	White	Fair	Negative	-0.5
4 Harriet Lane	37	1st Floor	4	Bedroom	A	Door Component	Jamb (latch side)	Wood	White	Fair	Negative	-0.2
4 Harriet Lane	38	1st Floor	5	Bedroom	A	Wall		Drywall	White	Fair	Negative	-0.3
4 Harriet Lane	39	1st Floor	5	Bedroom	B	Wall		Drywall	White	Fair	Negative	-0.3
4 Harriet Lane	40	1st Floor	5	Bedroom	C	Wall		Drywall	White	Fair	Negative	-0.3
4 Harriet Lane	41	1st Floor	5	Bedroom	D	Wall		Drywall	White	Fair	Negative	-0.1
4 Harriet Lane	42	1st Floor	5	Bedroom	B	Window Component	Interior Sill/Stool	Wood	White	Fair	Negative	-0.2
4 Harriet Lane	43	1st Floor	5	Bedroom	B	Window Component	Casing/Trim	Wood	White	Fair	Negative	-0.2
4 Harriet Lane	44	1st Floor	5	Bedroom	B	Window		Wood	White	Fair	Negative	-0.3
4 Harriet Lane	45	1st Floor	5	Bedroom	D	Door Component	Jamb (hinge side)	Wood	White	Fair	Negative	-0.3
4 Harriet Lane	46	1st Floor	5	Bedroom	D	Door Component	Casing/Trim	Wood	White	Fair	Negative	-0.4
4 Harriet Lane	47	1st Floor	6	Bathroom	B	Wall		Drywall	White	Fair	Negative	-0.3
4 Harriet Lane	48	1st Floor	6	Bathroom	A	Wall		Drywall	White	Fair	Negative	-0.4
4 Harriet Lane	49	1st Floor	6	Bathroom	C	Wall		Drywall	White	Fair	Negative	-0.4
4 Harriet Lane	50	1st Floor	6	Bathroom	D	Wall		Drywall	White	Fair	Negative	-0.3
4 Harriet Lane	51	1st Floor	6	Bathroom		Ceiling		Drywall	White	Fair	Negative	-0.2
4 Harriet Lane	52	1st Floor	6	Bathroom	A	Window Component	Interior Sill/Stool	Wood	White	Fair	Negative	-0.3
4 Harriet Lane	53	1st Floor	6	Bathroom	A	Window Component	Casing/Trim	Wood	White	Fair	Negative	-0.2
4 Harriet Lane	54	1st Floor	6	Bathroom	A	Window		Wood	White	Fair	Negative	-0.3
4 Harriet Lane	55	1st Floor	6	Bathroom	C	Door Component	Jamb (hinge side)	Wood	White	Fair	Negative	0.0
4 Harriet Lane	56	1st Floor	6	Bathroom	C	Door Component	Casing/Trim	Wood	White	Fair	Negative	-0.3
4 Harriet Lane	57	Exterior		None	D	Door Component	Jamb (hinge side)	Wood	White	Fair	Negative	-0.2
4 Harriet Lane	60	Exterior		None	B	Exterior Components	Siding	Wood	Varnish	Fair	Negative	-0.3
4 Harriet Lane	64	Exterior		None	C	Exterior Components	Soffit	Wood	White	Fair	Negative	-0.3
6 Harriet Lane	1	1st Floor	1	Kitchen	A	Wall		Drywall	White	Fair	Negative	-0.3
6 Harriet Lane	2	1st Floor	1	Kitchen	B	Wall		Drywall	White	Fair	Negative	-0.3
6 Harriet Lane	3	1st Floor	1	Kitchen	C	Wall		Drywall	White	Fair	Negative	-0.3
6 Harriet Lane	4	1st Floor	1	Kitchen	D	Wall		Drywall	White	Fair	Negative	-0.4
6 Harriet Lane	5	1st Floor	1	Kitchen		Ceiling		Drywall	White	Fair	Negative	-0.4
6 Harriet Lane	6	1st Floor	1	Kitchen		Wall/Trim Components	Baseboard	Drywall	White	Fair	Negative	-0.3
6 Harriet Lane	7	1st Floor	1	Kitchen	B	Window Component	Interior Sill/Stool	Wood	White	Fair	Negative	-0.4
6 Harriet Lane	8	1st Floor	1	Kitchen	B	Window Component	Casing/Trim	Wood	White	Fair	Negative	-0.3
6 Harriet Lane	9	1st Floor	1	Kitchen	B	Door		Wood	White	Fair	Negative	-0.3
6 Harriet Lane	10	1st Floor	1	Kitchen	B	Door Component	Casing/Trim	Wood	White	Fair	Negative	0.0
6 Harriet Lane	11	1st Floor	2	Living Room	B	Wall		Drywall	White	Fair	Negative	-0.4

RESULTS OF LEAD-BASED PAINT INSPECTION:

Inspector:	Carl J. Mastykarz	Project Name:	USCG Palermo Lead-Based Paint Survey
NJS Inspector ID:	002865	Project Address:	2 - 18 Harriet Lane
XRF Serial Number:	1210		Palermo, New Jersey 08230
Total Readings:	560	Project No.:	13-073
Job Started:	8/29/13	Report No.:	82913082525
Job Finished:	8/29/13		

Building	Reading No.	Level	Room #	Room Location	Wall	Component	Subcomponent	Substrate	Color	Condition	Result	Lead (mg/cm^2)
2 Harriet Lane	4	1st Floor	1	Kitchen	A	Wall		Drywall	White	Fair	Negative	-0.5
6 Harriet Lane	12	1st Floor	2	Living Room	C	Wall		Drywall	White	Fair	Negative	-0.3
6 Harriet Lane	13	1st Floor	2	Living Room	D	Wall		Drywall	White	Fair	Negative	-0.2
6 Harriet Lane	14	1st Floor	2	Living Room	A	Wall		Drywall	White	Fair	Negative	-0.5
6 Harriet Lane	15	1st Floor	2	Living Room	C	Window Component	Interior Sill/Stool	Wood	White	Fair	Negative	-0.2
6 Harriet Lane	16	1st Floor	2	Living Room	C	Window Component	Casing/Trim	Wood	White	Fair	Negative	-0.1
6 Harriet Lane	17	1st Floor	2	Living Room	C	Window		Wood	White	Fair	Negative	-0.1
6 Harriet Lane	18	1st Floor	2	Living Room	C	Wall/Trim Components	Baseboard	Wood	White	Fair	Negative	-0.6
6 Harriet Lane	19	1st Floor	2	Living Room	C	Door		Wood	White	Fair	Negative	-0.2
6 Harriet Lane	20	1st Floor	2	Living Room	C	Door Component	Casing/Trim	Wood	White	Fair	Negative	0.0
6 Harriet Lane	21	1st Floor	3	Bedroom	A	Wall		Drywall	White	Fair	Negative	0.6
6 Harriet Lane	22	1st Floor	3	Bedroom	B	Wall		Drywall	White	Fair	Negative	-0.2
6 Harriet Lane	23	1st Floor	3	Bedroom	C	Wall		Drywall	White	Fair	Negative	-0.3
6 Harriet Lane	24	1st Floor	3	Bedroom	D	Wall		Drywall	White	Fair	Negative	-0.4
6 Harriet Lane	25	1st Floor	3	Bedroom		Ceiling		Drywall	White	Fair	Negative	-0.3
6 Harriet Lane	26	1st Floor	3	Bedroom	D	Window Component	Interior Sill/Stool	Wood	White	Fair	Negative	-0.2
6 Harriet Lane	27	1st Floor	3	Bedroom	D	Window Component	Casing/Trim	Wood	White	Fair	Negative	-0.3
6 Harriet Lane	28	1st Floor	3	Bedroom	D	Window		Wood	White	Fair	Negative	-0.3
6 Harriet Lane	29	1st Floor	3	Bedroom	B	Door		Wood	White	Fair	Negative	-0.3
6 Harriet Lane	30	1st Floor	3	Bedroom	B	Door Component	Jamb (hinge side)	Wood	White	Fair	Negative	-0.7
6 Harriet Lane	31	1st Floor	3	Bedroom	B	Door Component	Casing/Trim	Wood	White	Fair	Negative	-0.6
6 Harriet Lane	32	1st Floor	4	Bedroom	A	Wall		Drywall	White	Fair	Negative	-0.2
6 Harriet Lane	33	1st Floor	4	Bedroom	B	Wall		Drywall	White	Fair	Negative	-0.5
6 Harriet Lane	34	1st Floor	4	Bedroom	C	Wall		Drywall	White	Fair	Negative	-0.5
6 Harriet Lane	35	1st Floor	4	Bedroom	D	Wall		Drywall	White	Fair	Negative	-0.3
6 Harriet Lane	36	1st Floor	4	Bedroom	A	Window Component	Interior Sill/Stool	Wood	White	Fair	Negative	-0.3
6 Harriet Lane	37	1st Floor	4	Bedroom	A	Window		Wood	White	Fair	Negative	0.0
6 Harriet Lane	38	1st Floor	4	Bedroom	A	Window Component	Casing/Trim	Wood	White	Fair	Negative	-0.2
6 Harriet Lane	39	1st Floor	4	Bedroom	C	Door		Wood	White	Fair	Negative	-0.4
6 Harriet Lane	40	1st Floor	4	Bedroom	C	Door Component	Stop	Wood	White	Fair	Negative	-0.4
6 Harriet Lane	41	1st Floor	4	Bedroom	C	Door Component	Jamb (hinge side)	Wood	White	Fair	Negative	-0.4
6 Harriet Lane	42	1st Floor	5	Bedroom	A	Wall		Drywall	White	Fair	Negative	-0.3
6 Harriet Lane	43	1st Floor	5	Bedroom	B	Wall		Drywall	White	Fair	Negative	0.0
6 Harriet Lane	44	1st Floor	5	Bedroom	C	Wall		Drywall	White	Fair	Negative	-0.1
6 Harriet Lane	45	1st Floor	5	Bedroom	D	Wall		Drywall	White	Fair	Negative	-0.4

RESULTS OF LEAD-BASED PAINT INSPECTION:

Inspector:	Carl J. Mastykarz	Project Name:	USCG Palermo Lead-Based Paint Survey
NJS Inspector ID:	002865	Project Address:	2 - 18 Harriet Lane
XRF Serial Number:	1210		Palermo, New Jersey 08230
Total Readings:	560	Project No.:	13-073
Job Started:	8/29/13	Report No.:	82913082525
Job Finished:	8/29/13		

Building	Reading No.	Level	Room #	Room Location	Wall	Component	Subcomponent	Substrate	Color	Condition	Result	Lead (mg/cm^2)
2 Harriet Lane	4	1st Floor	1	Kitchen	A	Wall		Drywall	White	Fair	Negative	-0.5
6 Harriet Lane	46	1st Floor	5	Bedroom	A	Window Component	Interior Sill/Stool	Wood	White	Fair	Negative	-0.6
6 Harriet Lane	47	1st Floor	5	Bedroom	A	Window Component	Casing/Trim	Wood	White	Fair	Negative	-0.3
6 Harriet Lane	48	1st Floor	5	Bedroom	C	Door Component	Casing/Trim	Wood	White	Fair	Negative	0.0
6 Harriet Lane	49	1st Floor	5	Bedroom	C	Door		Wood	White	Fair	Negative	-0.5
6 Harriet Lane	50	1st Floor	6	Bathroom	A	Wall		Drywall	White	Fair	Negative	-0.6
6 Harriet Lane	51	1st Floor	6	Bathroom	B	Wall		Drywall	White	Fair	Negative	-0.7
6 Harriet Lane	52	1st Floor	6	Bathroom	C	Wall		Drywall	White	Fair	Negative	-0.3
6 Harriet Lane	53	1st Floor	6	Bathroom	D	Wall		Drywall	White	Fair	Negative	-0.3
6 Harriet Lane	54	1st Floor	6	Bathroom		Ceiling		Drywall	White	Fair	Negative	-0.3
6 Harriet Lane	55	1st Floor	6	Bathroom		Window Component	Interior Sill/Stool	Wood	White	Fair	Negative	-0.4
6 Harriet Lane	56	1st Floor	6	Bathroom		Window Component	Casing/Trim	Wood	White	Fair	Negative	-0.3
6 Harriet Lane	57	1st Floor	6	Bathroom	A	Door		Wood	White	Fair	Negative	-0.3
6 Harriet Lane	58	1st Floor	6	Bathroom	A	Door Component	Casing/Trim	Wood	White	Fair	Negative	0.0
6 Harriet Lane	59	1st Floor	6	Bathroom	A	Wall	Wainscoating	Wood	White	Fair	Negative	0.3
6 Harriet Lane	62	Exterior	7	None	B	Door		Wood	White	Fair	Negative	-0.3
8 Harriet Lane	1	1st Floor	1	Kitchen	A	Wall		Drywall	White	Fair	Negative	0.1
8 Harriet Lane	2	1st Floor	1	Kitchen	B	Wall		Drywall	White	Fair	Negative	-0.2
8 Harriet Lane	3	1st Floor	1	Kitchen	C	Wall		Drywall	White	Fair	Negative	0.3
8 Harriet Lane	4	1st Floor	1	Kitchen	D	Wall		Drywall	White	Fair	Negative	-0.3
8 Harriet Lane	5	1st Floor	1	Kitchen		Ceiling		Drywall	White	Fair	Negative	0.4
8 Harriet Lane	6	1st Floor	1	Kitchen	C	Door		Wood	White	Fair	Negative	-0.4
8 Harriet Lane	7	1st Floor	1	Kitchen	C	Door Component	Casing/Trim	Wood	White	Fair	Negative	-0.3
8 Harriet Lane	8	1st Floor	1	Kitchen	D	Window Component	Interior Sill/Stool	Wood	White	Fair	Negative	0.3
8 Harriet Lane	9	1st Floor	1	Kitchen	D	Window Component	Casing/Trim	Wood	White	Fair	Negative	-0.3
8 Harriet Lane	10	1st Floor	2	Living Room	A	Wall		Drywall	White	Fair	Negative	-0.4
8 Harriet Lane	11	1st Floor	2	Living Room	B	Wall		Drywall	White	Fair	Negative	-0.4
8 Harriet Lane	12	1st Floor	2	Living Room	C	Wall		Drywall	White	Fair	Negative	-0.4
8 Harriet Lane	13	1st Floor	2	Living Room	D	Wall		Drywall	White	Fair	Negative	-0.2
8 Harriet Lane	14	1st Floor	2	Living Room	C	Window Component	Interior Sill/Stool	Wood	White	Fair	Negative	-0.3
8 Harriet Lane	15	1st Floor	2	Living Room	C	Window Component	Jamb (right side)	Wood	White	Fair	Negative	0.0
8 Harriet Lane	16	1st Floor	2	Living Room	D	Door		Wood	White	Fair	Negative	-0.3
8 Harriet Lane	17	1st Floor	2	Living Room	D	Door Component	Casing/Trim	Wood	White	Fair	Negative	-0.2
8 Harriet Lane	18	1st Floor	2	Living Room	D	Door Component	Jamb (latch side)	Wood	White	Fair	Negative	-0.2
8 Harriet Lane	19	1st Floor	3	Bedroom	A	Wall		Wood	White	Fair	Negative	-0.4

RESULTS OF LEAD-BASED PAINT INSPECTION:

Inspector:	Carl J. Mastykarz	Project Name:	USCG Palermo Lead-Based Paint Survey
NJS Inspector ID:	002865	Project Address:	2 - 18 Harriet Lane
XRF Serial Number:	1210		Palermo, New Jersey 08230
Total Readings:	560	Project No.:	13-073
Job Started:	8/29/13	Report No.:	82913082525
Job Finished:	8/29/13		

Building	Reading No.	Level	Room #	Room Location	Wall	Component	Subcomponent	Substrate	Color	Condition	Result	Lead (mg/cm^2)
2 Harriet Lane	4	1st Floor	1	Kitchen	A	Wall		Drywall	White	Fair	Negative	-0.5
8 Harriet Lane	20	1st Floor	3	Bedroom	B	Wall		Wood	White	Fair	Negative	-0.4
8 Harriet Lane	21	1st Floor	3	Bedroom	C	Wall		Wood	White	Fair	Negative	-0.6
8 Harriet Lane	22	1st Floor	3	Bedroom	D	Wall		Wood	White	Fair	Negative	-0.3
8 Harriet Lane	23	1st Floor	3	Bedroom	B	Window Component	Interior Sill/Stool	Wood	White	Fair	Negative	-0.3
8 Harriet Lane	24	1st Floor	3	Bedroom	B	Window Component	Casing/Trim	Wood	White	Fair	Negative	-0.1
8 Harriet Lane	25	1st Floor	3	Bedroom	D	Door Component	Jamb (hinge side)	Wood	White	Fair	Negative	-0.1
8 Harriet Lane	26	1st Floor	3	Bedroom	D	Door Component	Stop	Wood	White	Fair	Negative	-0.1
8 Harriet Lane	27	1st Floor	4	Bedroom	A	Wall		Drywall	White	Fair	Negative	-0.1
8 Harriet Lane	28	1st Floor	4	Bedroom	B	Wall		Drywall	White	Fair	Negative	-0.2
8 Harriet Lane	29	1st Floor	4	Bedroom	C	Wall		Drywall	White	Fair	Negative	-0.3
8 Harriet Lane	30	1st Floor	4	Bedroom	D	Wall		Drywall	White	Fair	Negative	-0.5
8 Harriet Lane	31	1st Floor	4	Bedroom		Ceiling		Drywall	White	Fair	Negative	-0.4
8 Harriet Lane	32	1st Floor	4	Bedroom	D	Window Component	Interior Sill/Stool	Wood	White	Fair	Negative	-0.2
8 Harriet Lane	33	1st Floor	4	Bedroom	D	Window Component	Casing/Trim	Wood	White	Fair	Negative	-0.2
8 Harriet Lane	34	1st Floor	4	Bedroom	D	Window		Wood	White	Fair	Negative	0.1
8 Harriet Lane	35	1st Floor	4	Bedroom	A	Door Component	Casing/Trim	Wood	White	Fair	Negative	-0.3
8 Harriet Lane	36	1st Floor	4	Bedroom	A	Door Component	Jamb (hinge side)	Wood	White	Fair	Negative	-0.3
8 Harriet Lane	37	1st Floor	5	Bedroom	A	Wall		Drywall	White	Fair	Negative	-0.3
8 Harriet Lane	38	1st Floor	5	Bedroom	B	Wall		Drywall	White	Fair	Negative	-0.3
8 Harriet Lane	39	1st Floor	5	Bedroom	C	Wall		Drywall	White	Fair	Negative	-0.2
8 Harriet Lane	40	1st Floor	5	Bedroom	D	Wall		Drywall	White	Fair	Negative	-0.4
8 Harriet Lane	41	1st Floor	5	Bedroom		Ceiling		Drywall	White	Fair	Negative	-0.4
8 Harriet Lane	42	1st Floor	5	Bedroom	A	Window Component	Interior Sill/Stool	Wood	White	Fair	Negative	-0.3
8 Harriet Lane	43	1st Floor	5	Bedroom	A	Window Component	Casing/Trim	Wood	White	Fair	Negative	-0.2
8 Harriet Lane	44	1st Floor	5	Bedroom	C	Door Component	Casing/Trim	Wood	White	Fair	Negative	-0.3
8 Harriet Lane	45	1st Floor	5	Bedroom	C	Door Component	Head Jamb	Wood	White	Fair	Negative	0.0
8 Harriet Lane	46	1st Floor	6	Bathroom	A	Wall		Drywall	White	Fair	Negative	-0.2
8 Harriet Lane	47	1st Floor	6	Bathroom	B	Wall		Drywall	White	Fair	Negative	-0.2
8 Harriet Lane	48	1st Floor	6	Bathroom	C	Wall		Drywall	White	Fair	Negative	-0.5
8 Harriet Lane	49	1st Floor	6	Bathroom	D	Wall		Drywall	White	Fair	Negative	-0.5
8 Harriet Lane	50	1st Floor	6	Bathroom		Ceiling		Drywall	White	Fair	Negative	-0.3
8 Harriet Lane	51	1st Floor	6	Bathroom	D	Window Component	Casing/Trim	Wood	White	Fair	Negative	-0.2
8 Harriet Lane	52	1st Floor	6	Bathroom	D	Window Component	Interior Sill/Stool	Wood	White	Fair	Negative	-0.2
8 Harriet Lane	53	1st Floor	6	Bathroom	B	Door Component	Jamb (hinge side)	Wood	White	Fair	Negative	-0.1

RESULTS OF LEAD-BASED PAINT INSPECTION:

Inspector:	Carl J. Mastykarz	Project Name:	USCG Palermo Lead-Based Paint Survey
NJS Inspector ID:	002865	Project Address:	2 - 18 Harriet Lane
XRF Serial Number:	1210		Palermo, New Jersey 08230
Total Readings:	560	Project No.:	13-073
Job Started:	8/29/13	Report No.:	82913082525
Job Finished:	8/29/13		

Building	Reading No.	Level	Room #	Room Location	Wall	Component	Subcomponent	Substrate	Color	Condition	Result	Lead (mg/cm^2)
2 Harriet Lane	4	1st Floor	1	Kitchen	A	Wall		Drywall	White	Fair	Negative	-0.5
8 Harriet Lane	54	1st Floor	6	Bathroom	B	Door Component	Stop	Wood	White	Fair	Negative	0.5
8 Harriet Lane	55	Exterior	7	None	D	Door		Wood	Red	Fair	Negative	-0.2
10 Harriet Lane	1	1st Floor	1	Kitchen	A	Wall		Drywall	White	Fair	Negative	-0.4
10 Harriet Lane	2	1st Floor	1	Kitchen	B	Wall		Drywall	White	Fair	Negative	-0.2
10 Harriet Lane	3	1st Floor	1	Kitchen	C	Wall		Drywall	White	Fair	Negative	-0.2
10 Harriet Lane	4	1st Floor	1	Kitchen	D	Wall		Drywall	White	Fair	Negative	-0.2
10 Harriet Lane	5	1st Floor	1	Kitchen		Ceiling		Drywall	White	Fair	Negative	-0.1
10 Harriet Lane	6	1st Floor	1	Kitchen	B	Window Component	Casing/Trim	Wood	White	Fair	Negative	-0.2
10 Harriet Lane	7	1st Floor	1	Kitchen	B	Window Component	Interior Sill/Stool	Wood	White	Fair	Negative	-0.2
10 Harriet Lane	8	1st Floor	1	Kitchen	C	Door		Wood	White	Fair	Negative	-0.3
10 Harriet Lane	9	1st Floor	1	Kitchen	C	Door Component	Casing/Trim	Wood	White	Fair	Negative	-0.1
10 Harriet Lane	10	1st Floor	1	Kitchen	C	Door Component	Jamb (hinge side)	Wood	White	Fair	Negative	-0.2
10 Harriet Lane	11	1st Floor	2	Living Room	A	Wall		Drywall	White	Fair	Negative	-0.6
10 Harriet Lane	12	1st Floor	2	Living Room	B	Wall		Drywall	White	Fair	Negative	-0.2
10 Harriet Lane	13	1st Floor	2	Living Room	C	Wall		Drywall	White	Fair	Negative	-0.6
10 Harriet Lane	14	1st Floor	2	Living Room	D	Wall		Drywall	White	Fair	Negative	-0.1
10 Harriet Lane	15	1st Floor	2	Living Room	C	Window Component	Interior Sill/Stool	Wood	White	Fair	Negative	-0.1
10 Harriet Lane	16	1st Floor	2	Living Room	C	Window Component	Casing/Trim	Wood	White	Fair	Negative	-0.3
10 Harriet Lane	17	1st Floor	2	Living Room	C	Window		Wood	White	Fair	Negative	0.2
10 Harriet Lane	18	1st Floor	3	Bedroom	A	Wall		Drywall	White	Fair	Negative	-0.1
10 Harriet Lane	19	1st Floor	3	Bedroom	B	Wall		Drywall	White	Fair	Negative	-0.4
10 Harriet Lane	20	1st Floor	3	Bedroom	C	Wall		Drywall	White	Fair	Negative	-0.2
10 Harriet Lane	21	1st Floor	3	Bedroom	D	Wall		Drywall	White	Fair	Negative	-0.4
10 Harriet Lane	22	1st Floor	3	Bedroom	A	Window Component	Interior Sill/Stool	Wood	White	Fair	Negative	-0.6
10 Harriet Lane	23	1st Floor	3	Bedroom	A	Window Component	Casing/Trim	Wood	White	Fair	Negative	-0.2
10 Harriet Lane	24	1st Floor	3	Bedroom	B	Door Component	Casing/Trim	Wood	White	Fair	Negative	0.2
10 Harriet Lane	25	1st Floor	3	Bedroom	B	Door Component	Jamb (latch side)	Wood	White	Fair	Negative	-0.2
10 Harriet Lane	26	1st Floor	4	Bedroom	A	Wall		Drywall	White	Fair	Negative	-0.9
10 Harriet Lane	27	1st Floor	4	Bedroom	B	Wall		Drywall	White	Fair	Negative	-0.3
10 Harriet Lane	28	1st Floor	4	Bedroom	C	Wall		Drywall	White	Fair	Negative	0.0
10 Harriet Lane	29	1st Floor	4	Bedroom	D	Wall		Drywall	White	Fair	Negative	-0.3
10 Harriet Lane	30	1st Floor	4	Bedroom	D	Window Component	Casing/Trim	Wood	White	Fair	Negative	-0.3
10 Harriet Lane	31	1st Floor	4	Bedroom	D	Window Component	Interior Sill/Stool	Wood	White	Fair	Negative	-0.5
10 Harriet Lane	32	1st Floor	4	Bedroom	B	Door Component	Casing/Trim	Wood	White	Fair	Negative	-0.3

RESULTS OF LEAD-BASED PAINT INSPECTION:

Inspector:	Carl J. Mastykarz	Project Name:	USCG Palermo Lead-Based Paint Survey
NJS Inspector ID:	002865	Project Address:	2 - 18 Harriet Lane
XRF Serial Number:	1210		Palermo, New Jersey 08230
Total Readings:	560	Project No.:	13-073
Job Started:	8/29/13	Report No.:	82913082525
Job Finished:	8/29/13		

Building	Reading No.	Level	Room #	Room Location	Wall	Component	Subcomponent	Substrate	Color	Condition	Result	Lead (mg/cm^2)
2 Harriet Lane	4	1st Floor	1	Kitchen	A	Wall		Drywall	White	Fair	Negative	-0.5
10 Harriet Lane	33	1st Floor	4	Bedroom	B	Door Component	Stop	Wood	White	Fair	Negative	-0.4
10 Harriet Lane	34	1st Floor	5	Bedroom	A	Wall		Drywall	White	Fair	Negative	-0.8
10 Harriet Lane	35	1st Floor	5	Bedroom	B	Wall		Drywall	White	Fair	Negative	-0.4
10 Harriet Lane	36	1st Floor	5	Bedroom	C	Wall		Drywall	White	Fair	Negative	-0.4
10 Harriet Lane	37	1st Floor	5	Bedroom	D	Wall		Drywall	White	Fair	Negative	-0.6
10 Harriet Lane	38	1st Floor	5	Bedroom	A	Window Component	Interior Sill/Stool	Wood	White	Fair	Negative	0.4
10 Harriet Lane	39	1st Floor	5	Bedroom	A	Window Component	Casing/Trim	Wood	White	Fair	Negative	0.3
10 Harriet Lane	40	1st Floor	5	Bedroom	A	Window		Wood	White	Fair	Negative	0.3
10 Harriet Lane	41	1st Floor	5	Bedroom	C	Other	Shelving	Wood	White	Fair	Negative	-0.6
10 Harriet Lane	42	1st Floor	5	Bedroom	C	Other	Shelving	Wood	White	Fair	Negative	0.4
10 Harriet Lane	43	1st Floor	5	Bedroom	C	Door Component	Casing/Trim	Wood	White	Fair	Negative	-0.2
10 Harriet Lane	44	1st Floor	5	Bedroom	C	Door Component	Stop	Wood	White	Fair	Negative	-0.2
10 Harriet Lane	45	1st Floor	6	Bathroom	A	Wall		Drywall	White	Fair	Negative	-0.4
10 Harriet Lane	46	1st Floor	6	Bathroom	B	Wall		Drywall	White	Fair	Negative	-0.1
10 Harriet Lane	47	1st Floor	6	Bathroom	C	Wall		Drywall	White	Fair	Negative	-0.3
10 Harriet Lane	48	1st Floor	6	Bathroom	D	Wall		Drywall	White	Fair	Negative	-0.4
10 Harriet Lane	49	1st Floor	6	Bathroom		Ceiling		Drywall	White	Fair	Negative	-0.3
10 Harriet Lane	50	1st Floor	6	Bathroom	B	Window Component	Interior Sill/Stool	Wood	Varnish	Fair	Negative	-0.1
10 Harriet Lane	51	1st Floor	6	Bathroom	B	Window Component	Interior Sill/Stool	Wood	Varnish	Fair	Negative	-0.2
10 Harriet Lane	52	1st Floor	6	Bathroom	B	Window		Wood	White	Fair	Negative	0.1
10 Harriet Lane	53	1st Floor	6	Bathroom	A	Wall	Wainscoating	Wood	White	Fair	Negative	-0.1
10 Harriet Lane	54	1st Floor	6	Bathroom	A	Wall/Trim Components	Chair Rail	Wood	White	Fair	Negative	0.3
10 Harriet Lane	55	1st Floor	6	Bathroom	D	Door Component	Casing/Trim	Wood	White	Fair	Negative	0.1
10 Harriet Lane	56	1st Floor	6	Bathroom	D	Door Component	Stop	Wood	White	Fair	Negative	-0.3
10 Harriet Lane	59	Exterior	8	None	B	Exterior Components	Foundation	Concrete	White	Fair	Negative	0.8
10 Harriet Lane	60	Exterior	8	None	B	Exterior Components	Stoop	Concrete	White	Fair	Negative	-0.2
10 Harriet Lane	61	Exterior	8	None	B	Window Component	Through/Well	Metal	White	Fair	Negative	-0.4
12 Harriet Lane	1	1st Floor	1	Kitchen	A	Wall		Drywall	White	Fair	Negative	-0.2
12 Harriet Lane	2	1st Floor	1	Kitchen	B	Wall		Drywall	White	Fair	Negative	-0.5
12 Harriet Lane	3	1st Floor	1	Kitchen	C	Wall		Drywall	White	Fair	Negative	-0.5
12 Harriet Lane	4	1st Floor	1	Kitchen	D	Wall		Drywall	White	Fair	Negative	-0.4
12 Harriet Lane	5	1st Floor	1	Kitchen		Ceiling		Drywall	White	Fair	Negative	-0.3
12 Harriet Lane	6	1st Floor	1	Kitchen	D	Window Component	Interior Sill/Stool	Wood	White	Fair	Negative	-0.4
12 Harriet Lane	7	1st Floor	1	Kitchen	D	Window Component	Casing/Trim	Wood	White	Fair	Negative	-0.2

RESULTS OF LEAD-BASED PAINT INSPECTION:

Inspector:	Carl J. Mastykarz	Project Name:	USCG Palermo Lead-Based Paint Survey
NJS Inspector ID:	002865	Project Address:	2 - 18 Harriet Lane
XRF Serial Number:	1210		Palermo, New Jersey 08230
Total Readings:	560	Project No.:	13-073
Job Started:	8/29/13	Report No.:	82913082525
Job Finished:	8/29/13		

Building	Reading No.	Level	Room #	Room Location	Wall	Component	Subcomponent	Substrate	Color	Condition	Result	Lead (mg/cm^2)
2 Harriet Lane	4	1st Floor	1	Kitchen	A	Wall		Drywall	White	Fair	Negative	-0.5
12 Harriet Lane	8	1st Floor	1	Kitchen	C	Door		Wood	White	Fair	Negative	-0.3
12 Harriet Lane	9	1st Floor	1	Kitchen	C	Door Component	Casing/Trim	Wood	White	Fair	Negative	-0.1
12 Harriet Lane	10	1st Floor	1	Kitchen	C	Door Component	Jamb (latch side)	Wood	White	Fair	Negative	-0.2
12 Harriet Lane	11	1st Floor	1	Kitchen	C	Wall/Trim Components	Baseboard	Wood	White	Fair	Negative	-0.3
12 Harriet Lane	12	1st Floor	2	Living Room	A	Wall		Drywall	White	Fair	Negative	-0.4
12 Harriet Lane	13	1st Floor	2	Living Room	B	Wall		Drywall	White	Fair	Negative	-0.4
12 Harriet Lane	14	1st Floor	2	Living Room	C	Wall		Drywall	White	Fair	Negative	-0.5
12 Harriet Lane	15	1st Floor	2	Living Room	D	Wall		Drywall	White	Fair	Negative	-0.5
12 Harriet Lane	16	1st Floor	2	Living Room		Ceiling		Drywall	White	Fair	Negative	-0.4
12 Harriet Lane	17	1st Floor	2	Living Room	A	Window Component	Interior Sill/Stool	Wood	White	Fair	Negative	-0.1
12 Harriet Lane	18	1st Floor	2	Living Room	A	Window Component	Casing/Trim	Wood	White	Fair	Negative	0.2
12 Harriet Lane	19	1st Floor	2	Living Room	A	Window		Wood	White	Fair	Negative	-0.1
12 Harriet Lane	20	1st Floor	2	Living Room	A	Door		Wood	White	Fair	Negative	0.0
12 Harriet Lane	21	1st Floor	2	Living Room	A	Door Component	Jamb (hinge side)	Wood	White	Fair	Negative	-0.2
12 Harriet Lane	22	1st Floor	2	Living Room	A	Door Component	Casing/Trim	Wood	White	Fair	Negative	0.1
12 Harriet Lane	23	1st Floor	3	Bedroom	A	Wall		Drywall	White	Fair	Negative	-0.2
12 Harriet Lane	24	1st Floor	3	Bedroom	B	Wall		Drywall	White	Fair	Negative	-0.2
12 Harriet Lane	25	1st Floor	3	Bedroom	C	Wall		Drywall	White	Fair	Negative	-0.3
12 Harriet Lane	26	1st Floor	3	Bedroom	D	Wall		Drywall	White	Fair	Negative	-0.3
12 Harriet Lane	27	1st Floor	3	Bedroom	A	Window Component	Interior Sill/Stool	Wood	White	Fair	Negative	-0.2
12 Harriet Lane	28	1st Floor	3	Bedroom	A	Window Component	Casing/Trim	Wood	White	Fair	Negative	-0.1
12 Harriet Lane	29	1st Floor	3	Bedroom	A	Window		Wood	White	Fair	Negative	0.1
12 Harriet Lane	30	1st Floor	3	Bedroom	C	Door		Wood	White	Fair	Negative	-0.5
12 Harriet Lane	31	1st Floor	3	Bedroom	C	Door Component	Casing/Trim	Wood	White	Fair	Negative	0.0
12 Harriet Lane	32	1st Floor	3	Bedroom	C	Door Component	Jamb (latch side)	Wood	White	Fair	Negative	-0.2
12 Harriet Lane	33	1st Floor	4	Bedroom	A	Wall		Drywall	White	Fair	Negative	-0.4
12 Harriet Lane	34	1st Floor	4	Bedroom	B	Wall		Drywall	White	Fair	Negative	0.3
12 Harriet Lane	35	1st Floor	4	Bedroom	C	Wall		Drywall	White	Fair	Negative	-0.5
12 Harriet Lane	36	1st Floor	4	Bedroom	D	Wall		Drywall	White	Fair	Negative	-0.6
12 Harriet Lane	37	1st Floor	4	Bedroom	B	Window Component	Interior Sill/Stool	Wood	White	Fair	Negative	-0.3
12 Harriet Lane	38	1st Floor	4	Bedroom	B	Window Component	Casing/Trim	Wood	White	Fair	Negative	-0.3
12 Harriet Lane	39	1st Floor	4	Bedroom	B	Window		Wood	White	Fair	Negative	-0.2
12 Harriet Lane	40	1st Floor	4	Bedroom	D	Door Component	Casing/Trim	Wood	White	Fair	Negative	-0.3
12 Harriet Lane	41	1st Floor	4	Bedroom	D	Door Component	Jamb (latch side)	Wood	White	Fair	Negative	-0.1

RESULTS OF LEAD-BASED PAINT INSPECTION:

Inspector:	Carl J. Mastykarz	Project Name:	USCG Palermo Lead-Based Paint Survey
NJS Inspector ID:	002865	Project Address:	2 - 18 Harriet Lane
XRF Serial Number:	1210		Palermo, New Jersey 08230
Total Readings:	560	Project No.:	13-073
Job Started:	8/29/13	Report No.:	82913082525
Job Finished:	8/29/13		

Building	Reading No.	Level	Room #	Room Location	Wall	Component	Subcomponent	Substrate	Color	Condition	Result	Lead (mg/cm^2)
2 Harriet Lane	4	1st Floor	1	Kitchen	A	Wall		Drywall	White	Fair	Negative	-0.5
12 Harriet Lane	42	1st Floor	4	Bedroom	D	Door		Wood	White	Fair	Negative	-0.2
12 Harriet Lane	43	1st Floor	5	Bathroom	A	Wall		Drywall	White	Fair	Negative	-0.3
12 Harriet Lane	44	1st Floor	5	Bathroom	B	Wall		Drywall	White	Fair	Negative	-0.4
12 Harriet Lane	45	1st Floor	5	Bathroom	C	Wall		Drywall	White	Fair	Negative	-0.1
12 Harriet Lane	46	1st Floor	5	Bathroom	D	Wall		Drywall	White	Fair	Negative	-0.4
12 Harriet Lane	47	1st Floor	5	Bathroom		Ceiling		Drywall	White	Fair	Negative	0.0
12 Harriet Lane	48	1st Floor	5	Bathroom	C	Window Component	Interior Sill/Stool	Wood	White	Fair	Negative	-0.1
12 Harriet Lane	49	1st Floor	5	Bathroom	C	Window Component	Casing/Trim	Wood	White	Fair	Negative	-0.5
12 Harriet Lane	50	1st Floor	5	Bathroom	C	Window		Wood	White	Fair	Negative	-0.1
12 Harriet Lane	51	1st Floor	5	Bathroom	A	Door Component	Jamb (hinge side)	Wood	White	Fair	Negative	-0.1
12 Harriet Lane	52	1st Floor	5	Bathroom	A	Door Component	Casing/Trim	Wood	White	Fair	Negative	0.1
12 Harriet Lane	53	1st Floor	5	Bathroom	A	Door		Wood	White	Fair	Negative	0.0
12 Harriet Lane	54	Exterior		None	A	Door		Wood	White	Fair	Negative	-0.4
12 Harriet Lane	55	Exterior		None	A	Door Component	Jamb (hinge side)	Wood	White	Fair	Negative	-0.2
12 Harriet Lane	56	Exterior		None	A	Door Component	Casing/Trim	Metal	White	Fair	Negative	-0.2
12 Harriet Lane	60	Exterior		Utility Room	A	Wall		Drywall	White	Fair	Negative	-0.2
12 Harriet Lane	61	Exterior		Utility Room	C	Door Component	Jamb (hinge side)	Wood	Teal	Fair	Negative	-0.1
12 Harriet Lane	62	Exterior		Utility Room	C	Door Component	Jamb (hinge side)	Wood	Teal	Fair	Negative	0.4
12 Harriet Lane	63	Exterior		Utility Room	C	Door Component	Jamb (hinge side)	Wood	Teal	Fair	Negative	0.2
14 Harriet Lane	1	1st Floor	1	Kitchen	A	Wall		Drywall	White	Fair	Negative	-0.1
14 Harriet Lane	2	1st Floor	1	Kitchen	B	Wall		Drywall	White	Fair	Negative	-0.2
14 Harriet Lane	3	1st Floor	1	Kitchen	C	Wall		Drywall	White	Fair	Negative	-0.3
14 Harriet Lane	4	1st Floor	1	Kitchen	D	Wall		Drywall	White	Fair	Negative	-0.2
14 Harriet Lane	5	1st Floor	1	Kitchen		Ceiling		Drywall	White	Fair	Negative	-0.3
14 Harriet Lane	6	1st Floor	1	Kitchen	B	Window Component	Interior Sill/Stool	Wood	White	Fair	Negative	0.2
14 Harriet Lane	7	1st Floor	1	Kitchen	B	Window Component	Casing/Trim	Wood	White	Fair	Negative	-0.5
14 Harriet Lane	8	1st Floor	1	Kitchen	C	Door Component	Casing/Trim	Wood	White	Fair	Negative	-0.3
14 Harriet Lane	9	1st Floor	1	Kitchen	C	Door Component	Jamb (hinge side)	Wood	White	Fair	Negative	-0.2
14 Harriet Lane	10	1st Floor	2	Living Room	A	Wall		Drywall	White	Fair	Negative	0.0
14 Harriet Lane	11	1st Floor	2	Living Room	B	Wall		Drywall	White	Fair	Negative	-0.4
14 Harriet Lane	12	1st Floor	2	Living Room	C	Wall		Drywall	White	Fair	Negative	-0.7
14 Harriet Lane	13	1st Floor	2	Living Room	D	Wall		Drywall	White	Fair	Negative	-0.4
14 Harriet Lane	14	1st Floor	2	Living Room	A	Window Component	Interior Sill/Stool	Wood	White	Fair	Negative	-0.5
14 Harriet Lane	15	1st Floor	2	Living Room	A	Window Component	Casing/Trim	Wood	White	Fair	Negative	-0.3

RESULTS OF LEAD-BASED PAINT INSPECTION:

Inspector:	Carl J. Mastykarz	Project Name:	USCG Palermo Lead-Based Paint Survey
NJS Inspector ID:	002865	Project Address:	2 - 18 Harriet Lane
XRF Serial Number:	1210		Palermo, New Jersey 08230
Total Readings:	560	Project No.:	13-073
Job Started:	8/29/13	Report No.:	82913082525
Job Finished:	8/29/13		

Building	Reading No.	Level	Room #	Room Location	Wall	Component	Subcomponent	Substrate	Color	Condition	Result	Lead (mg/cm^2)
2 Harriet Lane	4	1st Floor	1	Kitchen	A	Wall		Drywall	White	Fair	Negative	-0.5
14 Harriet Lane	16	1st Floor	2	Living Room	A	Window		Wood	White	Fair	Negative	-0.2
14 Harriet Lane	17	1st Floor	2	Living Room	A	Door		Wood	White	Fair	Negative	-0.4
14 Harriet Lane	18	1st Floor	2	Living Room	A	Door Component	Casing/Trim	Wood	White	Fair	Negative	-0.2
14 Harriet Lane	19	1st Floor	2	Living Room	A	Door Component	Jamb (latch side)	Wood	White	Fair	Negative	-0.3
14 Harriet Lane	20	1st Floor	3	Bedroom	A	Wall		Drywall	White	Fair	Negative	-0.1
14 Harriet Lane	21	1st Floor	3	Bedroom	B	Wall		Drywall	White	Fair	Negative	0.0
14 Harriet Lane	22	1st Floor	3	Bedroom	C	Wall		Drywall	White	Fair	Negative	-0.5
14 Harriet Lane	23	1st Floor	3	Bedroom	D	Wall		Drywall	White	Fair	Negative	-0.6
14 Harriet Lane	24	1st Floor	3	Bedroom	A	Window Component	Interior Sill/Stool	Wood	White	Fair	Negative	-0.4
14 Harriet Lane	25	1st Floor	3	Bedroom	A	Window Component	Casing/Trim	Wood	White	Fair	Negative	0.0
14 Harriet Lane	26	1st Floor	3	Bedroom	A	Window		Wood	White	Fair	Negative	0.0
14 Harriet Lane	27	1st Floor	3	Bedroom	C	Door		Wood	White	Fair	Negative	-0.2
14 Harriet Lane	28	1st Floor	3	Bedroom	C	Door Component	Head Jamb	Wood	White	Fair	Negative	-0.3
14 Harriet Lane	29	1st Floor	3	Bedroom	C	Door Component	Casing/Trim	Wood	White	Fair	Negative	-0.2
14 Harriet Lane	30	1st Floor	4	Bedroom	A	Wall		Drywall	White	Fair	Negative	-0.2
14 Harriet Lane	31	1st Floor	4	Bedroom	B	Wall		Drywall	White	Fair	Negative	-0.2
14 Harriet Lane	32	1st Floor	4	Bedroom	C	Wall		Drywall	White	Fair	Negative	-0.3
14 Harriet Lane	33	1st Floor	4	Bedroom	D	Wall		Drywall	White	Fair	Negative	-0.2
14 Harriet Lane	34	1st Floor	4	Bedroom		Ceiling		Drywall	White	Fair	Negative	0.3
14 Harriet Lane	35	1st Floor	4	Bedroom	C	Window Component	Interior Sill/Stool	Wood	White	Fair	Negative	0.0
14 Harriet Lane	36	1st Floor	4	Bedroom	C	Window Component	Casing/Trim	Wood	White	Fair	Negative	0.2
14 Harriet Lane	37	1st Floor	4	Bedroom	C	Window		Wood	White	Fair	Negative	-0.1
14 Harriet Lane	38	1st Floor	4	Bedroom	B	Door		Wood	White	Fair	Negative	-0.1
14 Harriet Lane	39	1st Floor	4	Bedroom	B	Door Component	Casing/Trim	Wood	White	Fair	Negative	-0.1
14 Harriet Lane	40	1st Floor	4	Bedroom	B	Door Component	Jamb (latch side)	Wood	White	Fair	Negative	-0.2
14 Harriet Lane	41	1st Floor	5	Bathroom	A	Wall		Drywall	White	Fair	Negative	-0.3
14 Harriet Lane	42	1st Floor	5	Bathroom	A	Wall		Drywall	White	Fair	Negative	-0.2
14 Harriet Lane	43	1st Floor	5	Bathroom	C	Wall		Drywall	White	Fair	Negative	0.3
14 Harriet Lane	44	1st Floor	5	Bathroom	D	Wall		Drywall	White	Fair	Negative	-0.3
14 Harriet Lane	45	1st Floor	5	Bathroom	D	Wall		Drywall	White	Fair	Negative	-0.2
14 Harriet Lane	46	1st Floor	5	Bathroom	C	Window Component	Interior Sill/Stool	Wood	White	Fair	Negative	-0.3
14 Harriet Lane	47	1st Floor	5	Bathroom	C	Window Component	Casing/Trim	Wood	White	Fair	Negative	-0.2
14 Harriet Lane	48	1st Floor	5	Bathroom	C	Window		Wood	White	Fair	Negative	0.0
14 Harriet Lane	49	1st Floor	5	Bathroom	A	Door		Wood	White	Fair	Negative	-0.1

RESULTS OF LEAD-BASED PAINT INSPECTION:

Inspector:	Carl J. Mastykarz	Project Name:	USCG Palermo Lead-Based Paint Survey
NJS Inspector ID:	002865	Project Address:	2 - 18 Harriet Lane
XRF Serial Number:	1210		Palermo, New Jersey 08230
Total Readings:	560	Project No.:	13-073
Job Started:	8/29/13	Report No.:	82913082525
Job Finished:	8/29/13		

Building	Reading No.	Level	Room #	Room Location	Wall	Component	Subcomponent	Substrate	Color	Condition	Result	Lead (mg/cm^2)
2 Harriet Lane	4	1st Floor	1	Kitchen	A	Wall		Drywall	White	Fair	Negative	-0.5
14 Harriet Lane	50	1st Floor	5	Bathroom	A	Door Component	Jamb (hinge side)	Wood	White	Fair	Negative	-0.1
14 Harriet Lane	51	1st Floor	5	Bathroom	A	Door Component	Casing/Trim	Wood	White	Fair	Negative	0.1
14 Harriet Lane	55	Exterior		None	A	Door Component	Casing/Trim	Metal	White	Fair	Negative	-0.2
14 Harriet Lane	56	Exterior		None	A	Door Component	Jamb (hinge side)	Wood	White	Fair	Negative	0.2
16 Harriet Lane	1	1st Floor	1	Kitchen	A	Wall		Drywall	White	Fair	Negative	-0.1
16 Harriet Lane	2	1st Floor	1	Kitchen	B	Wall		Drywall	White	Fair	Negative	-0.3
16 Harriet Lane	3	1st Floor	1	Kitchen	C	Wall		Drywall	White	Fair	Negative	-0.3
16 Harriet Lane	4	1st Floor	1	Kitchen	D	Wall		Drywall	White	Fair	Negative	-0.3
16 Harriet Lane	5	1st Floor	1	Kitchen		Ceiling		Drywall	White	Fair	Negative	-0.1
16 Harriet Lane	6	1st Floor	1	Kitchen		Door		Wood	White	Fair	Negative	-0.4
16 Harriet Lane	7	1st Floor	1	Kitchen		Door Component	Jamb (hinge side)	Wood	White	Fair	Negative	0.0
16 Harriet Lane	8	1st Floor	1	Kitchen		Door Component	Casing/Trim	Wood	White	Fair	Negative	-0.2
16 Harriet Lane	9	1st Floor	1	Kitchen	D	Window Component	Interior Sill/Stool	Wood	White	Fair	Negative	-0.3
16 Harriet Lane	10	1st Floor	1	Kitchen	D	Window Component	Jamb (left side)	Wood	White	Fair	Negative	-0.3
16 Harriet Lane	11	1st Floor	2	Living Room	A	Wall		Drywall	White	Fair	Negative	-0.7
16 Harriet Lane	12	1st Floor	2	Living Room	B	Wall		Drywall	White	Fair	Negative	-0.2
16 Harriet Lane	13	1st Floor	2	Living Room	C	Wall		Drywall	White	Fair	Negative	-0.4
16 Harriet Lane	14	1st Floor	2	Living Room	D	Wall		Drywall	White	Fair	Negative	-0.1
16 Harriet Lane	15	1st Floor	2	Living Room	A	Window Component	Interior Sill/Stool	Wood	White	Fair	Negative	0.0
16 Harriet Lane	16	1st Floor	2	Living Room	A	Window Component	Casing/Trim	Wood	White	Fair	Negative	0.2
16 Harriet Lane	17	1st Floor	2	Living Room	A	Window		Wood	White	Fair	Negative	-0.3
16 Harriet Lane	18	1st Floor	2	Living Room	A	Door		Metal	White	Fair	Negative	-0.4
16 Harriet Lane	19	1st Floor	2	Living Room	A	Door Component	Jamb (hinge side)	Wood	White	Fair	Negative	0.4
16 Harriet Lane	20	1st Floor	2	Living Room	A	Door Component	Casing/Trim	Wood	White	Fair	Negative	-0.3
16 Harriet Lane	21	1st Floor	3	Bedroom	A	Wall		Drywall	White	Fair	Negative	-0.3
16 Harriet Lane	22	1st Floor	3	Bedroom	B	Wall		Drywall	White	Fair	Negative	-0.1
16 Harriet Lane	23	1st Floor	3	Bedroom	C	Wall		Drywall	White	Fair	Negative	-0.3
16 Harriet Lane	24	1st Floor	3	Bedroom	D	Wall		Drywall	White	Fair	Negative	-0.2
16 Harriet Lane	25	1st Floor	3	Bedroom	A	Window Component	Interior Sill/Stool	Wood	White	Fair	Negative	-0.1
16 Harriet Lane	26	1st Floor	3	Bedroom	A	Window Component	Casing/Trim	Wood	White	Fair	Negative	0.3
16 Harriet Lane	27	1st Floor	3	Bedroom	A	Window		Wood	White	Fair	Negative	0.3
16 Harriet Lane	28	1st Floor	3	Bedroom	C	Door		Wood	Varnish	Fair	Negative	-0.1
16 Harriet Lane	29	1st Floor	3	Bedroom	C	Door Component	Casing/Trim	Wood	White	Fair	Negative	0.0
16 Harriet Lane	30	1st Floor	3	Bedroom	C	Door Component	Jamb (hinge side)	Wood	White	Fair	Negative	-0.1

RESULTS OF LEAD-BASED PAINT INSPECTION:

Inspector:	Carl J. Mastykarz	Project Name:	USCG Palermo Lead-Based Paint Survey
NJS Inspector ID:	002865	Project Address:	2 - 18 Harriet Lane
XRF Serial Number:	1210		Palermo, New Jersey 08230
Total Readings:	560	Project No.:	13-073
Job Started:	8/29/13	Report No.:	82913082525
Job Finished:	8/29/13		

Building	Reading No.	Level	Room #	Room Location	Wall	Component	Subcomponent	Substrate	Color	Condition	Result	Lead (mg/cm^2)
2 Harriet Lane	4	1st Floor	1	Kitchen	A	Wall		Drywall	White	Fair	Negative	-0.5
16 Harriet Lane	31	1st Floor	4	Bedroom	A	Wall		Drywall	White	Fair	Negative	-0.6
16 Harriet Lane	32	1st Floor	4	Bedroom	B	Wall		Drywall	White	Fair	Negative	-0.2
16 Harriet Lane	33	1st Floor	4	Bedroom	C	Wall		Drywall	White	Fair	Negative	-0.2
16 Harriet Lane	34	1st Floor	4	Bedroom	D	Wall		Drywall	White	Fair	Negative	0.0
16 Harriet Lane	35	1st Floor	4	Bedroom	C	Window Component	Interior Sill/Stool	Wood	White	Fair	Negative	-0.1
16 Harriet Lane	36	1st Floor	4	Bedroom	C	Window Component	Casing/Trim	Wood	White	Fair	Negative	0.2
16 Harriet Lane	37	1st Floor	4	Bedroom	C	Window		Wood	White	Fair	Negative	-0.2
16 Harriet Lane	38	1st Floor	4	Bedroom	D	Door Component	Casing/Trim	Wood	White	Fair	Negative	-0.2
16 Harriet Lane	39	1st Floor	4	Bedroom	D	Door Component	Jamb (hinge side)	Wood	White	Fair	Negative	-0.3
16 Harriet Lane	40	1st Floor	5	Bathroom	A	Wall		Drywall	White	Fair	Negative	-0.5
16 Harriet Lane	41	1st Floor	5	Bathroom	B	Wall		Drywall	White	Fair	Negative	-0.3
16 Harriet Lane	42	1st Floor	5	Bathroom	C	Wall		Drywall	White	Fair	Negative	-0.4
16 Harriet Lane	43	1st Floor	5	Bathroom	D	Wall		Drywall	White	Fair	Negative	-0.5
16 Harriet Lane	44	1st Floor	5	Bathroom		Ceiling		Drywall	White	Fair	Negative	-0.3
16 Harriet Lane	45	1st Floor	5	Bathroom		Window Component	Interior Sill/Stool	Wood	White	Fair	Negative	-0.1
16 Harriet Lane	46	1st Floor	5	Bathroom		Window Component	Casing/Trim	Wood	White	Fair	Negative	-0.1
16 Harriet Lane	47	1st Floor	5	Bathroom		Window		Wood	White	Fair	Negative	-0.1
16 Harriet Lane	48	1st Floor	5	Bathroom		Door Component	Casing/Trim	Wood	White	Fair	Negative	-0.1
16 Harriet Lane	49	1st Floor	5	Bathroom		Door Component	Jamb (latch side)	Wood	White	Fair	Negative	-0.4
16 Harriet Lane	50	Exterior		None	C	Door		Metal	White	Fair	Negative	-0.4
16 Harriet Lane	51	Exterior		None	C	Door Component	Jamb (hinge side)	Wood	White	Fair	Negative	-0.5
16 Harriet Lane	52	Exterior		None	C	Door Component	Casing/Trim	Metal	White	Fair	Negative	-0.1
16 Harriet Lane	53	Exterior		None	A	Door		Metal	White	Fair	Negative	-0.1
16 Harriet Lane	54	Exterior		None	A	Door Component	Head Jamb	Wood	White	Fair	Negative	-0.1
16 Harriet Lane	55	Exterior		None	A	Door Component	Jamb (latch side)	Wood	White	Fair	Negative	-0.1
16 Harriet Lane	56	Exterior		None	A	Door Component	Casing/Trim	Metal	White	Fair	Negative	-0.3
18 Harriet Lane	1	1st Floor	1	Kitchen	A	Wall		Drywall	White	Fair	Negative	-0.2
18 Harriet Lane	2	1st Floor	1	Kitchen	B	Wall		Drywall	White	Fair	Negative	-0.3
18 Harriet Lane	3	1st Floor	1	Kitchen	C	Wall		Drywall	White	Fair	Negative	-0.3
18 Harriet Lane	4	1st Floor	1	Kitchen	D	Wall		Drywall	White	Fair	Negative	0.3
18 Harriet Lane	5	1st Floor	1	Kitchen		Ceiling		Drywall	White	Fair	Negative	-0.3
18 Harriet Lane	6	1st Floor	1	Kitchen	B	Window Component	Interior Sill/Stool	Wood	White	Fair	Negative	-0.3
18 Harriet Lane	7	1st Floor	1	Kitchen	B	Window Component	Casing/Trim	Wood	White	Fair	Negative	0.0
18 Harriet Lane	8	1st Floor	1	Kitchen	C	Door		Wood	White	Fair	Negative	-0.2

RESULTS OF LEAD-BASED PAINT INSPECTION:

Inspector:	Carl J. Mastykarz	Project Name:	USCG Palermo Lead-Based Paint Survey
NJS Inspector ID:	002865	Project Address:	2 - 18 Harriet Lane
XRF Serial Number:	1210		Palermo, New Jersey 08230
Total Readings:	560	Project No.:	13-073
Job Started:	8/29/13	Report No.:	82913082525
Job Finished:	8/29/13		

Building	Reading No.	Level	Room #	Room Location	Wall	Component	Subcomponent	Substrate	Color	Condition	Result	Lead (mg/cm^2)
2 Harriet Lane	4	1st Floor	1	Kitchen	A	Wall		Drywall	White	Fair	Negative	-0.5
18 Harriet Lane	9	1st Floor	1	Kitchen	C	Door Component	Jamb (hinge side)	Wood	White	Fair	Negative	0.0
18 Harriet Lane	10	1st Floor	1	Kitchen	C	Door Component	Casing/Trim	Wood	White	Fair	Negative	-0.2
18 Harriet Lane	11	1st Floor	2	Living Room	A	Wall		Drywall	White	Fair	Negative	-0.4
18 Harriet Lane	12	1st Floor	2	Living Room	B	Wall		Drywall	White	Fair	Negative	-0.2
18 Harriet Lane	13	1st Floor	2	Living Room	C	Wall		Drywall	White	Fair	Negative	0.0
18 Harriet Lane	14	1st Floor	2	Living Room	D	Wall		Drywall	White	Fair	Negative	-0.3
18 Harriet Lane	15	1st Floor	2	Living Room	A	Window Component	Interior Sill/Stool	Wood	White	Fair	Negative	0.0
18 Harriet Lane	16	1st Floor	2	Living Room	A	Window Component	Casing/Trim	Wood	White	Fair	Negative	-1.0
18 Harriet Lane	17	1st Floor	2	Living Room	A	Window		Wood	White	Fair	Negative	-0.3
18 Harriet Lane	18	1st Floor	2	Living Room	A	Door		Wood	White	Fair	Negative	0.4
18 Harriet Lane	19	1st Floor	2	Living Room	A	Door Component	Casing/Trim	Wood	White	Fair	Negative	-0.1
18 Harriet Lane	20	1st Floor	2	Living Room	A	Door Component	Jamb (hinge side)	Wood	White	Fair	Negative	-0.2
18 Harriet Lane	21	1st Floor	3	Bedroom	A	Wall		Drywall	White	Fair	Negative	-0.2
18 Harriet Lane	22	1st Floor	3	Bedroom	B	Wall		Drywall	White	Fair	Negative	-0.2
18 Harriet Lane	23	1st Floor	3	Bedroom	C	Wall		Drywall	White	Fair	Negative	-0.5
18 Harriet Lane	24	1st Floor	3	Bedroom	D	Wall		Drywall	White	Fair	Negative	-0.4
18 Harriet Lane	25	1st Floor	3	Bedroom	A	Window Component	Interior Sill/Stool	Wood	White	Fair	Negative	-0.3
18 Harriet Lane	26	1st Floor	3	Bedroom	A	Window Component	Casing/Trim	Wood	White	Fair	Negative	-0.4
18 Harriet Lane	27	1st Floor	3	Bedroom	A	Window		Wood	White	Fair	Negative	-0.3
18 Harriet Lane	28	1st Floor	3	Bedroom	C	Door Component	Jamb (hinge side)	Wood	White	Fair	Negative	-0.9
18 Harriet Lane	29	1st Floor	3	Bedroom	C	Door Component	Casing/Trim	Wood	White	Fair	Negative	-0.3
18 Harriet Lane	30	1st Floor	3	Bedroom	C	Door		Wood	White	Fair	Negative	-0.2
18 Harriet Lane	31	1st Floor	4	Bedroom	A	Wall		Drywall	White	Fair	Negative	0.2
18 Harriet Lane	32	1st Floor	4	Bedroom	B	Wall		Drywall	White	Fair	Negative	-0.5
18 Harriet Lane	33	1st Floor	4	Bedroom	C	Wall		Drywall	White	Fair	Negative	-0.4
18 Harriet Lane	34	1st Floor	4	Bedroom	D	Wall		Drywall	White	Fair	Negative	-0.3
18 Harriet Lane	35	1st Floor	4	Bedroom	D	Window Component	Interior Sill/Stool	Wood	White	Fair	Negative	-0.3
18 Harriet Lane	36	1st Floor	4	Bedroom	D	Window Component	Interior Sill/Stool	Wood	White	Fair	Negative	-0.2
18 Harriet Lane	37	1st Floor	4	Bedroom	D	Window		Wood	White	Fair	Negative	0.5
18 Harriet Lane	38	1st Floor	4	Bedroom	B	Door		Wood	White	Fair	Negative	-0.5
18 Harriet Lane	39	1st Floor	4	Bedroom	B	Door Component	Stop	Wood	White	Fair	Negative	-0.2
18 Harriet Lane	40	1st Floor	5	Bathroom	A	Wall		Drywall	White	Fair	Negative	-0.7
18 Harriet Lane	41	1st Floor	5	Bathroom	B	Wall		Drywall	White	Fair	Negative	-0.2
18 Harriet Lane	42	1st Floor	5	Bathroom	C	Wall		Drywall	White	Fair	Negative	-0.2

RESULTS OF LEAD-BASED PAINT INSPECTION:

Inspector:	Carl J. Mastykarz	Project Name:	USCG Palermo Lead-Based Paint Survey
NJS Inspector ID:	002865	Project Address:	2 - 18 Harriet Lane
XRF Serial Number:	1210		Palermo, New Jersey 08230
Total Readings:	560	Project No.:	13-073
Job Started:	8/29/13	Report No.:	82913082525
Job Finished:	8/29/13		

Building	Reading No.	Level	Room #	Room Location	Wall	Component	Subcomponent	Substrate	Color	Condition	Result	Lead (mg/cm^2)
2 Harriet Lane	4	1st Floor	1	Kitchen	A	Wall		Drywall	White	Fair	Negative	-0.5
18 Harriet Lane	43	1st Floor	5	Bathroom	D	Wall		Drywall	White	Fair	Negative	-0.3
18 Harriet Lane	44	1st Floor	5	Bathroom		Ceiling		Drywall	White	Fair	Negative	-0.2
18 Harriet Lane	45	1st Floor	5	Bathroom	C	Window		Wood	White	Fair	Negative	0.0
18 Harriet Lane	46	1st Floor	5	Bathroom	C	Window Component	Interior Sill/Stool	Wood	White	Fair	Negative	0.1
18 Harriet Lane	47	1st Floor	5	Bathroom	C	Window Component	Casing/Trim	Wood	White	Fair	Negative	-0.1
18 Harriet Lane	48	1st Floor	5	Bathroom	A	Door		Wood	White	Fair	Negative	0.0
18 Harriet Lane	49	1st Floor	5	Bathroom	A	Door Component	Stop	Wood	White	Fair	Negative	-0.4
18 Harriet Lane	50	1st Floor	5	Bathroom	A	Door Component	Casing/Trim	Wood	White	Fair	Negative	0.0
18 Harriet Lane	51	1st Floor	6	Utility Closet	A	Wall		Drywall	White	Fair	Negative	0.0
18 Harriet Lane	52	1st Floor	6	Utility Closet	A	Door Component	Jamb (hinge side)	Wood	White	Fair	Negative	-0.2
18 Harriet Lane	53	1st Floor	6	Utility Closet	A	Door Component	Casing/Trim	Wood	White	Fair	Negative	-0.2
18 Harriet Lane	54	Exterior			C	Door Component	Jamb (hinge side)	Wood	White	Fair	Negative	0.0
18 Harriet Lane	55	Exterior			C	Door Component	Casing/Trim	Metal	White	Fair	Negative	-0.5
18 Harriet Lane	56	Exterior			C	Door		Wood	White	Fair	Negative	-0.2
18 Harriet Lane	57	Exterior			A	Door		Wood	White	Fair	Negative	-0.6
18 Harriet Lane	58	Exterior			A	Door Component	Jamb (hinge side)	Wood	White	Fair	Negative	-0.6
18 Harriet Lane	59	Exterior			A	Door Component	Casing/Trim	Metal	White	Fair	Negative	-0.2
18 Harriet Lane	60	Exterior	Shed		A	Door Component	Casing/Trim	Metal	White	Fair	Negative	-0.1
18 Harriet Lane	61	Exterior	Shed		A	Door		Metal	White	Fair	Negative	-0.4
18 Harriet Lane	62	Exterior	Shed		A	Exterior Components	Soffit	Vinyl	White	Fair	Negative	-0.3
18 Harriet Lane	63	Exterior	Shed		A	Exterior Components	Cornerboard (right)	Vinyl	White	Fair	Negative	-0.3
2 Harriet Lane	**70**	**Exterior**		**None**	**C**	**Door Component**	**Jamb (hinge side)**	**Wood**	**White**	**Fair**	**Positive**	**1.9**
2 Harriet Lane	**71**	**Exterior**		**None**	**C**	**Door Component**	**Jamb (latch side)**	**Wood**	**White**	**Fair**	**Positive**	**2.7**
2 Harriet Lane	**73**	**Exterior**		**None**	**C**	**Door Component**	**Casing/Trim**	**Vinyl**	**White**	**Fair**	**Positive**	**3.5**
4 Harriet Lane	**58**	**Exterior**		**None**	**B**	**Door Component**	**Casing/Trim**	**Wood**	**White**	**Fair**	**Positive**	**8.8**
4 Harriet Lane	**59**	**Exterior**		**None**	**B**	**Door Component**	**Jamb (hinge side)**	**Wood**	**White**	**Fair**	**Positive**	**2.3**
4 Harriet Lane	**61**	**Exterior**		**None**	**C**	**Door Component**	**Jamb (hinge side)**	**Wood**	**White**	**Fair**	**Positive**	**1.5**
4 Harriet Lane	**62**	**Exterior**		**None**	**C**	**Door Component**	**Casing/Trim**	**Wood**	**White**	**Fair**	**Positive**	**3.1**
4 Harriet Lane	**63**	**Exterior**		**None**	**C**	**Exterior Components**	**Facia**	**Wood**	**White**	**Fair**	**Positive**	**4.7**
6 Harriet Lane	**60**	**Exterior**		**None**	**B**	**Door Component**	**Jamb (hinge side)**	**Wood**	**White**	**Fair**	**Positive**	**2.8**
6 Harriet Lane	**61**	**Exterior**		**None**	**B**	**Door Component**	**Casing/Trim**	**Wood**	**White**	**Fair**	**Positive**	**9.0**
8 Harriet Lane	**56**	**Exterior**		**None**	**D**	**Door Component**	**Jamb (hinge side)**	**Wood**	**White**	**Fair**	**Positive**	**2.1**
8 Harriet Lane	**57**	**Exterior**		**None**	**D**	**Door Component**	**Casing/Trim**	**Metal**	**White**	**Fair**	**Positive**	**4.8**

RESULTS OF LEAD-BASED PAINT INSPECTION:

Inspector:	Carl J. Mastykarz	Project Name:	USCG Palermo Lead-Based Paint Survey
NJS Inspector ID:	002865	Project Address:	2 - 18 Harriet Lane
XRF Serial Number:	1210		Palermo, New Jersey 08230
Total Readings:	560	Project No.:	13-073
Job Started:	8/29/13	Report No.:	82913082525
Job Finished:	8/29/13		

Building	Reading No.	Level	Room #	Room Location	Wall	Component	Subcomponent	Substrate	Color	Condition	Result	Lead (mg/cm^2)
2 Harriet Lane	4	1st Floor	1	Kitchen	A	Wall		Drywall	White	Fair	Negative	-0.5
10 Harriet Lane	**57**	**Exterior**		**Entry**	**B**	**Door Component**	**Jamb (latch side)**	**Wood**	**White**	**Fair**	**Positive**	**1.0**
10 Harriet Lane	**58**	**Exterior**		**Entry**	**B**	**Door Component**	**Casing/Trim**	**Metal**	**White**	**Fair**	**Positive**	**6.0**
12 Harriet Lane	**57**	**Exterior**		**None**	**C**	**Door Component**	**Jamb (latch side)**	**Wood**	**White**	**Fair**	**Positive**	**3.3**
12 Harriet Lane	**58**	**Exterior**		**None**	**C**	**Door Component**	**Casing/Trim**	**Metal**	**White**	**Fair**	**Positive**	**2.2**
12 Harriet Lane	**59**	**Exterior**		**None**	**C**	**Door**		**Wood**	**White**	**Fair**	**Positive**	**4.7**
14 Harriet Lane	**52**	**Exterior**		**None**	**C**	**Door**		**Wood**	**White**	**Fair**	**Positive**	**1.6**
14 Harriet Lane	**53**	**Exterior**		**None**	**C**	**Door Component**	**Jamb (hinge side)**	**Wood**	**White**	**Fair**	**Positive**	**2.0**
14 Harriet Lane	**54**	**Exterior**		**None**	**C**	**Door Component**	**Casing/Trim**	**Metal**	**White**	**Fair**	**Positive**	**2.0**
16 Harriet Lane	**64**	**Exterior**		**None**	**C**	**Exterior Components**	**Soffit**	**Wood**	**White**	**Fair**	**Positive**	**4.7**
16 Harriet Lane	**65**	**Exterior**		**None**	**C**	**Exterior Components**	**Facia**	**Wood**	**White**	**Fair**	**Positive**	**5.7**
	1	Calibration										1.0
	2	Calibration										0.8
	3	Calibration										1.0
	66	Calibration										1.0
	67	Calibration										1.0
	68	Calibration										1.0

END OF READINGS