LEGEND

	ELECTRICAL		CATCH BASIN
FW	FIRE WATER		CLEAN OUT
GAS	GAS		ELECTRICAL OUTLET
OW	OILY WATER		HANDHOLE
PW	POTABLE WATER		HYDRANT
SAN	SANITARY SEWER		LIGHT
ST	STORM SEWER		MANHOLE–ELEC/TELE
T	TELEPHONE		MANHOLE–SANITARY
	VALVE		MONUMENT
	VALVE BOX		POWER POLE
	WATER METER		PUMP
			TELEPHONE LOCATION

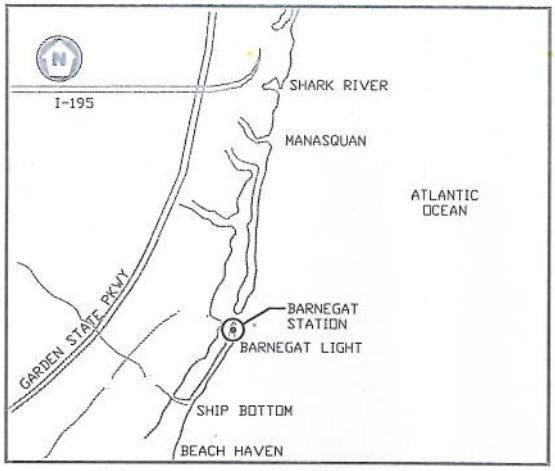

VICINITY MAP

STATUTE MILES 0 10 20

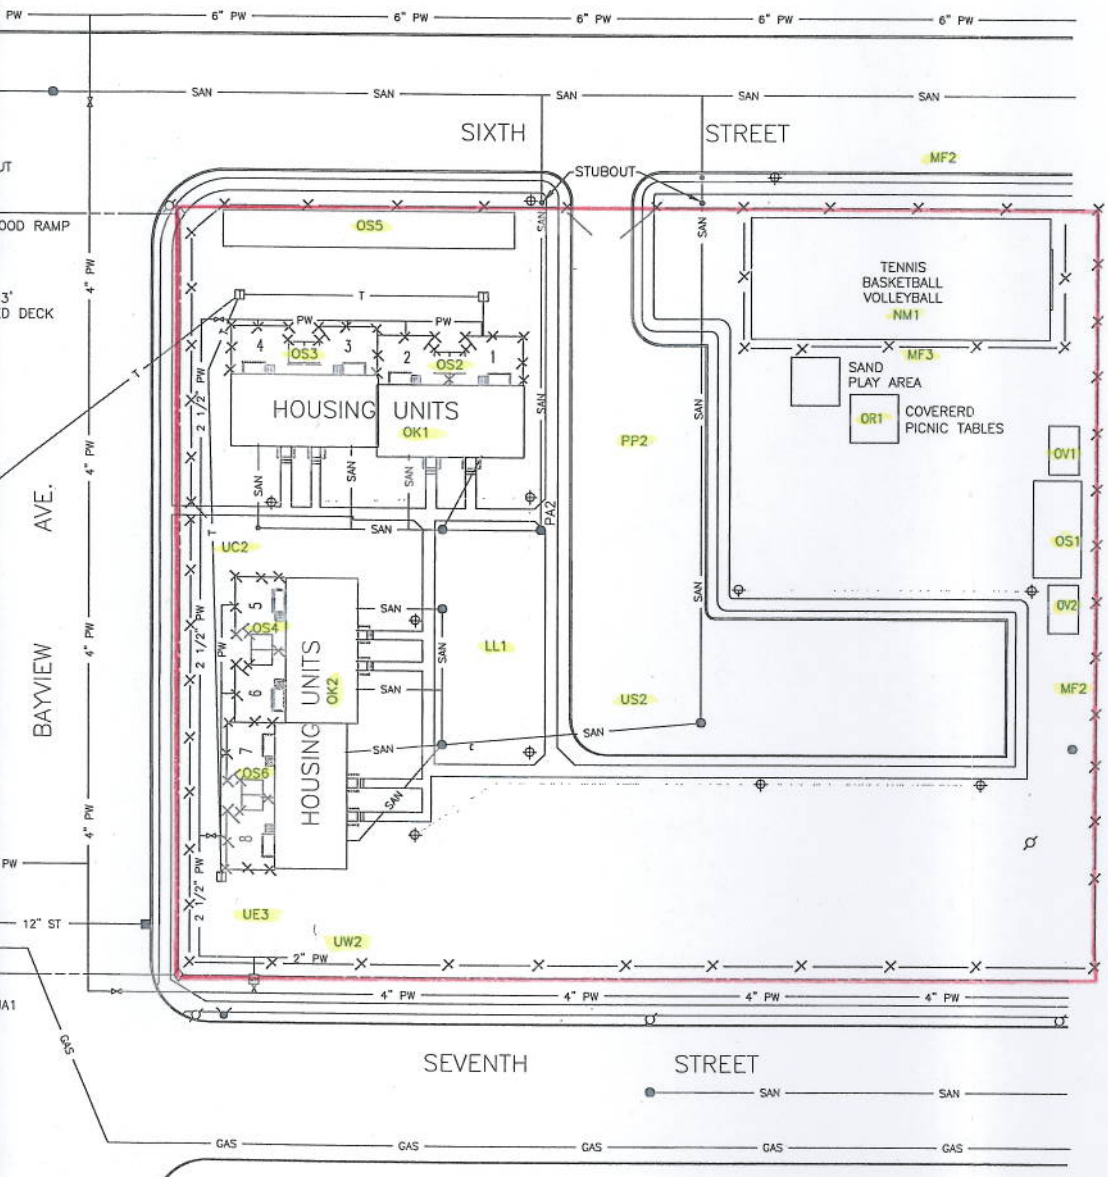

USCG CEU
CLEVELAND, OHIO
(216) 902-6200

CONSULTANTS

U. S. COAST GUARD
CIVIL ENGINEERING UNIT
CLEVELAND

USCG. CEU CLEVELAND
1240 EAST 9TH STREET
CLEVELAND, OH 44199-2060

ISSUE		
	07/10/06	TARIV
MARK	DATE	DESCRIPTION

A/E PROJECT NO: 864
CAD FILE NAME: 05-30187-TARIV
DESIGNED BY: MJD
DRAWN BY:
EDITED BY:
CHECKED BY:

SCALE: AS SHOWN PLOT SCALE: 1:1

SHEET TITLE

Plot Plan
STATION BARNEGAT
BARNEGAT LIGHT NJ

TARIV
PLOT PLAN

REVIEWED BY:	REVIEWED BY:	REVIEWED BY:
M.J. DURDELLA	G.L. COURTNEY	J.S. PLACZEK
PROJECT ENG.	BRANCH CHIEF	TECH. DIRECTOR

J.M. PETERS, CDR. — APPROVING OFFICER
07/10/06 — DATE

PROJECT NUMBER	DRAWING NUMBER
	05-30187-TARIV
DISCIPLINE/SHT NO	SHEET 1 OF 1