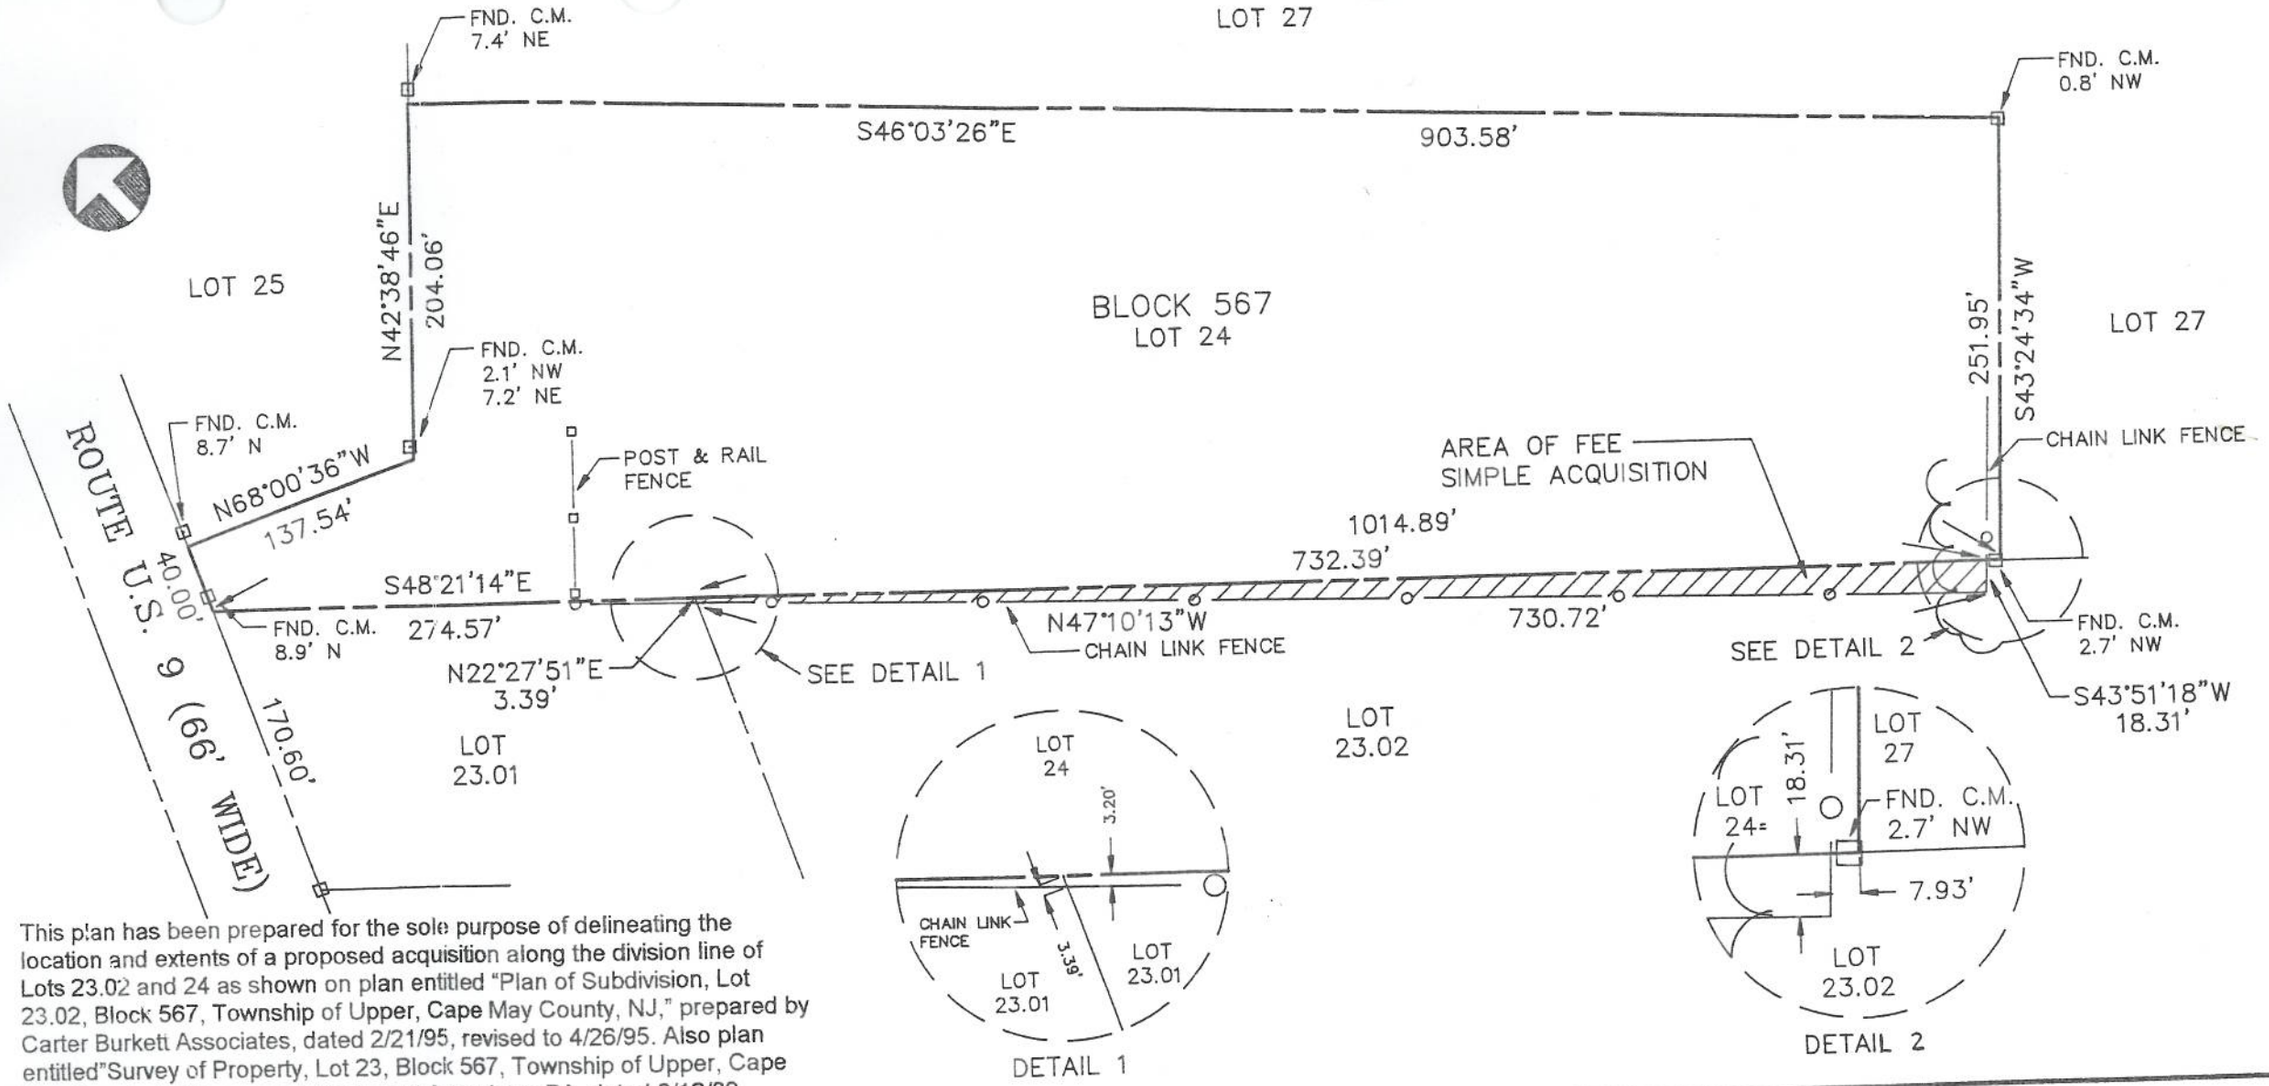

This plan has been prepared for the sole purpose of delineating the location and extents of a proposed acquisition along the division line of Lots 23.02 and 24 as shown on plan entitled "Plan of Subdivision, Lot 23.02, Block 567, Township of Upper, Cape May County, NJ," prepared by Carter Burkett Associates, dated 2/21/95, revised to 4/26/95. Also plan entitled"Survey of Property, Lot 23, Block 567, Township of Upper, Cape May County, NJ," prepared by Burkett Associates PA, dated 6/12/89.

DATE	REVISION	BY
4/6/98	PER U.S.C.G.	GAC

COMM. NO. 1672
SCALE 1"=100'
DATE 4/25/96
CHECKED WCB
DRAWN GAC

CBA ENGINEERING

MUNICIPAL ENGINEERS * PLANNERS * LAND SURVEYORS

1509 U.S. ROUTE 9
P.O. BOX 246
CAPE MAY COURT HOUSE, N.J.
08210

PLAN SHOWING LOCATION OF PROPOSED ACQUISITION

LOT 23.02 BLOCK 567

UPPER TOWNSHIP CAPE MAY COUNTY, NJ

Will. C. Burkett 4/6/98

WILLIAM C. BURKETT JR.
N.J. PROFESSIONAL LAND SURVEYOR No. 27194
N.J. PROFESSIONAL PLANNER No. 2415