VICINITY SKETCH

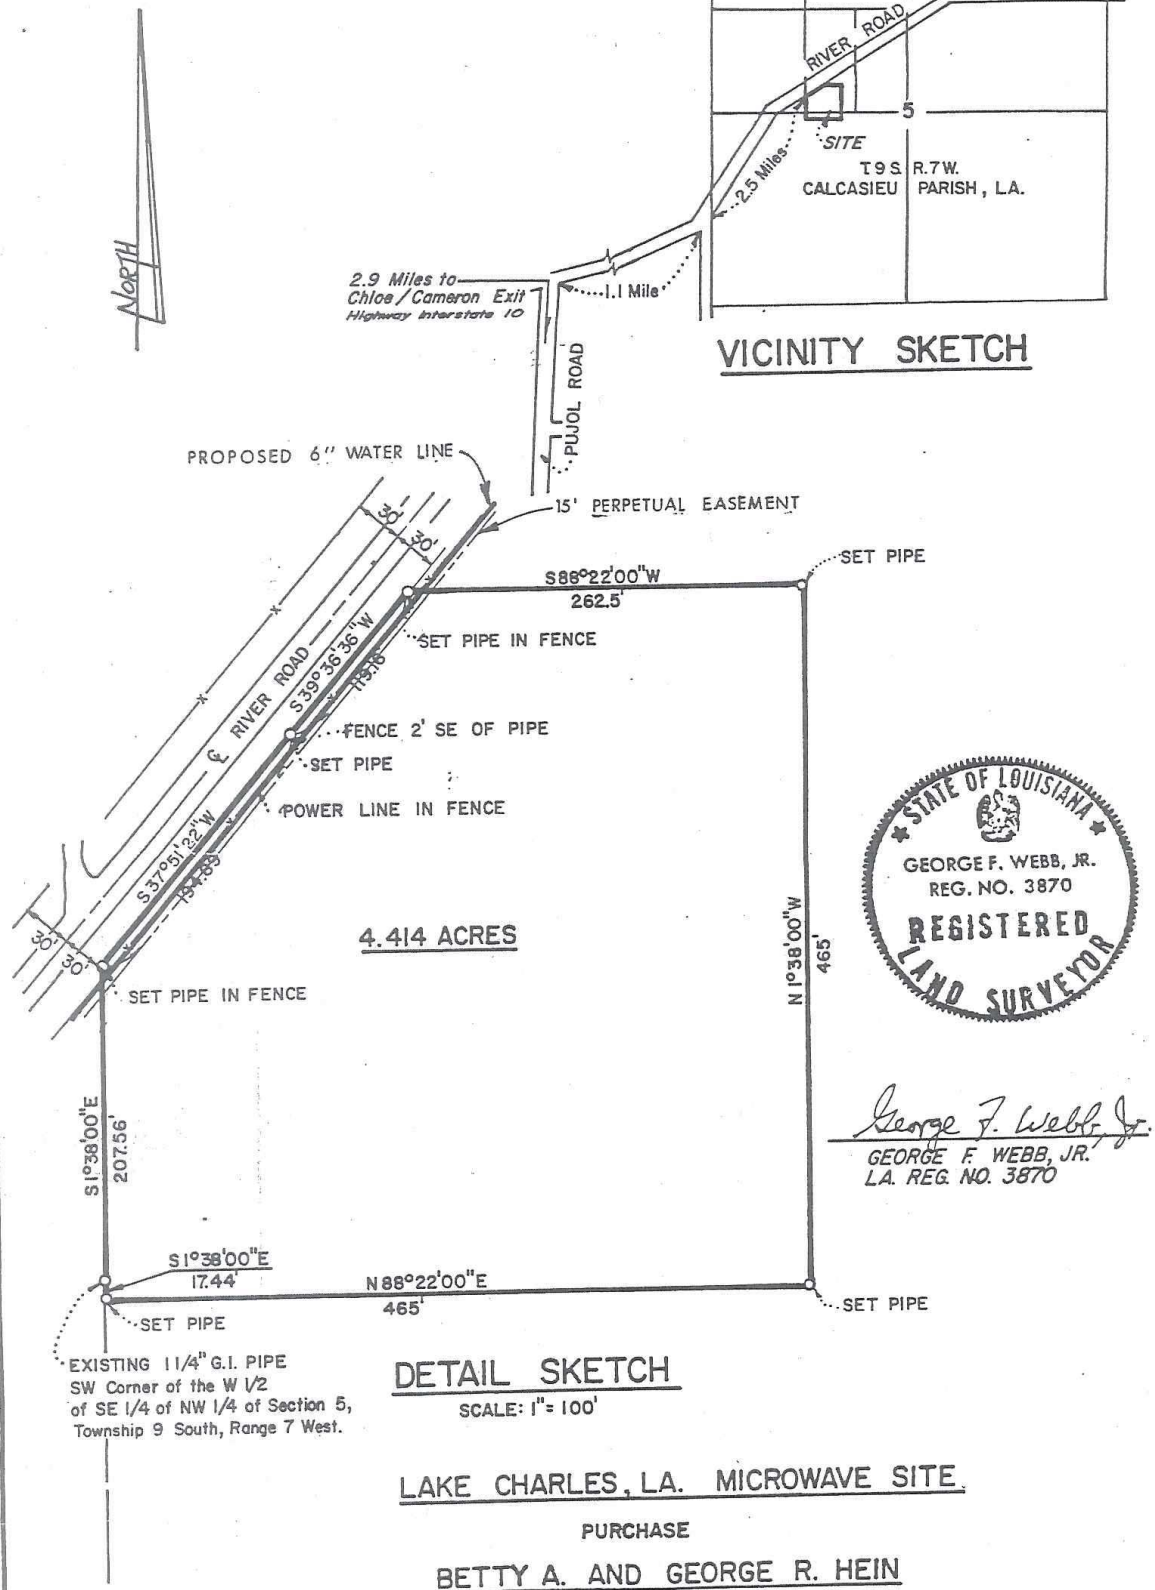

STATE OF LOUISIANA
GEORGE F. WEBB, JR.
REG. NO. 3870
REGISTERED
LAND SURVEYOR

George F. Webb, Jr.
GEORGE F. WEBB, JR.
LA. REG. NO. 3870

DETAIL SKETCH

SCALE: 1" = 100'

LAKE CHARLES, LA. MICROWAVE SITE

PURCHASE

BETTY A. AND GEORGE R. HEIN

TO

SOUTHERN PACIFIC COMMUNICATIONS COMPANY

ONE ADRIAN COURT, P.O. BOX 974, BURLINGAME CALIFORNIA, 94010

JULY 31, 1980

WHITAKER & WEBB — CIVIL ENGINEERS — LAKE CHARLES, LA.