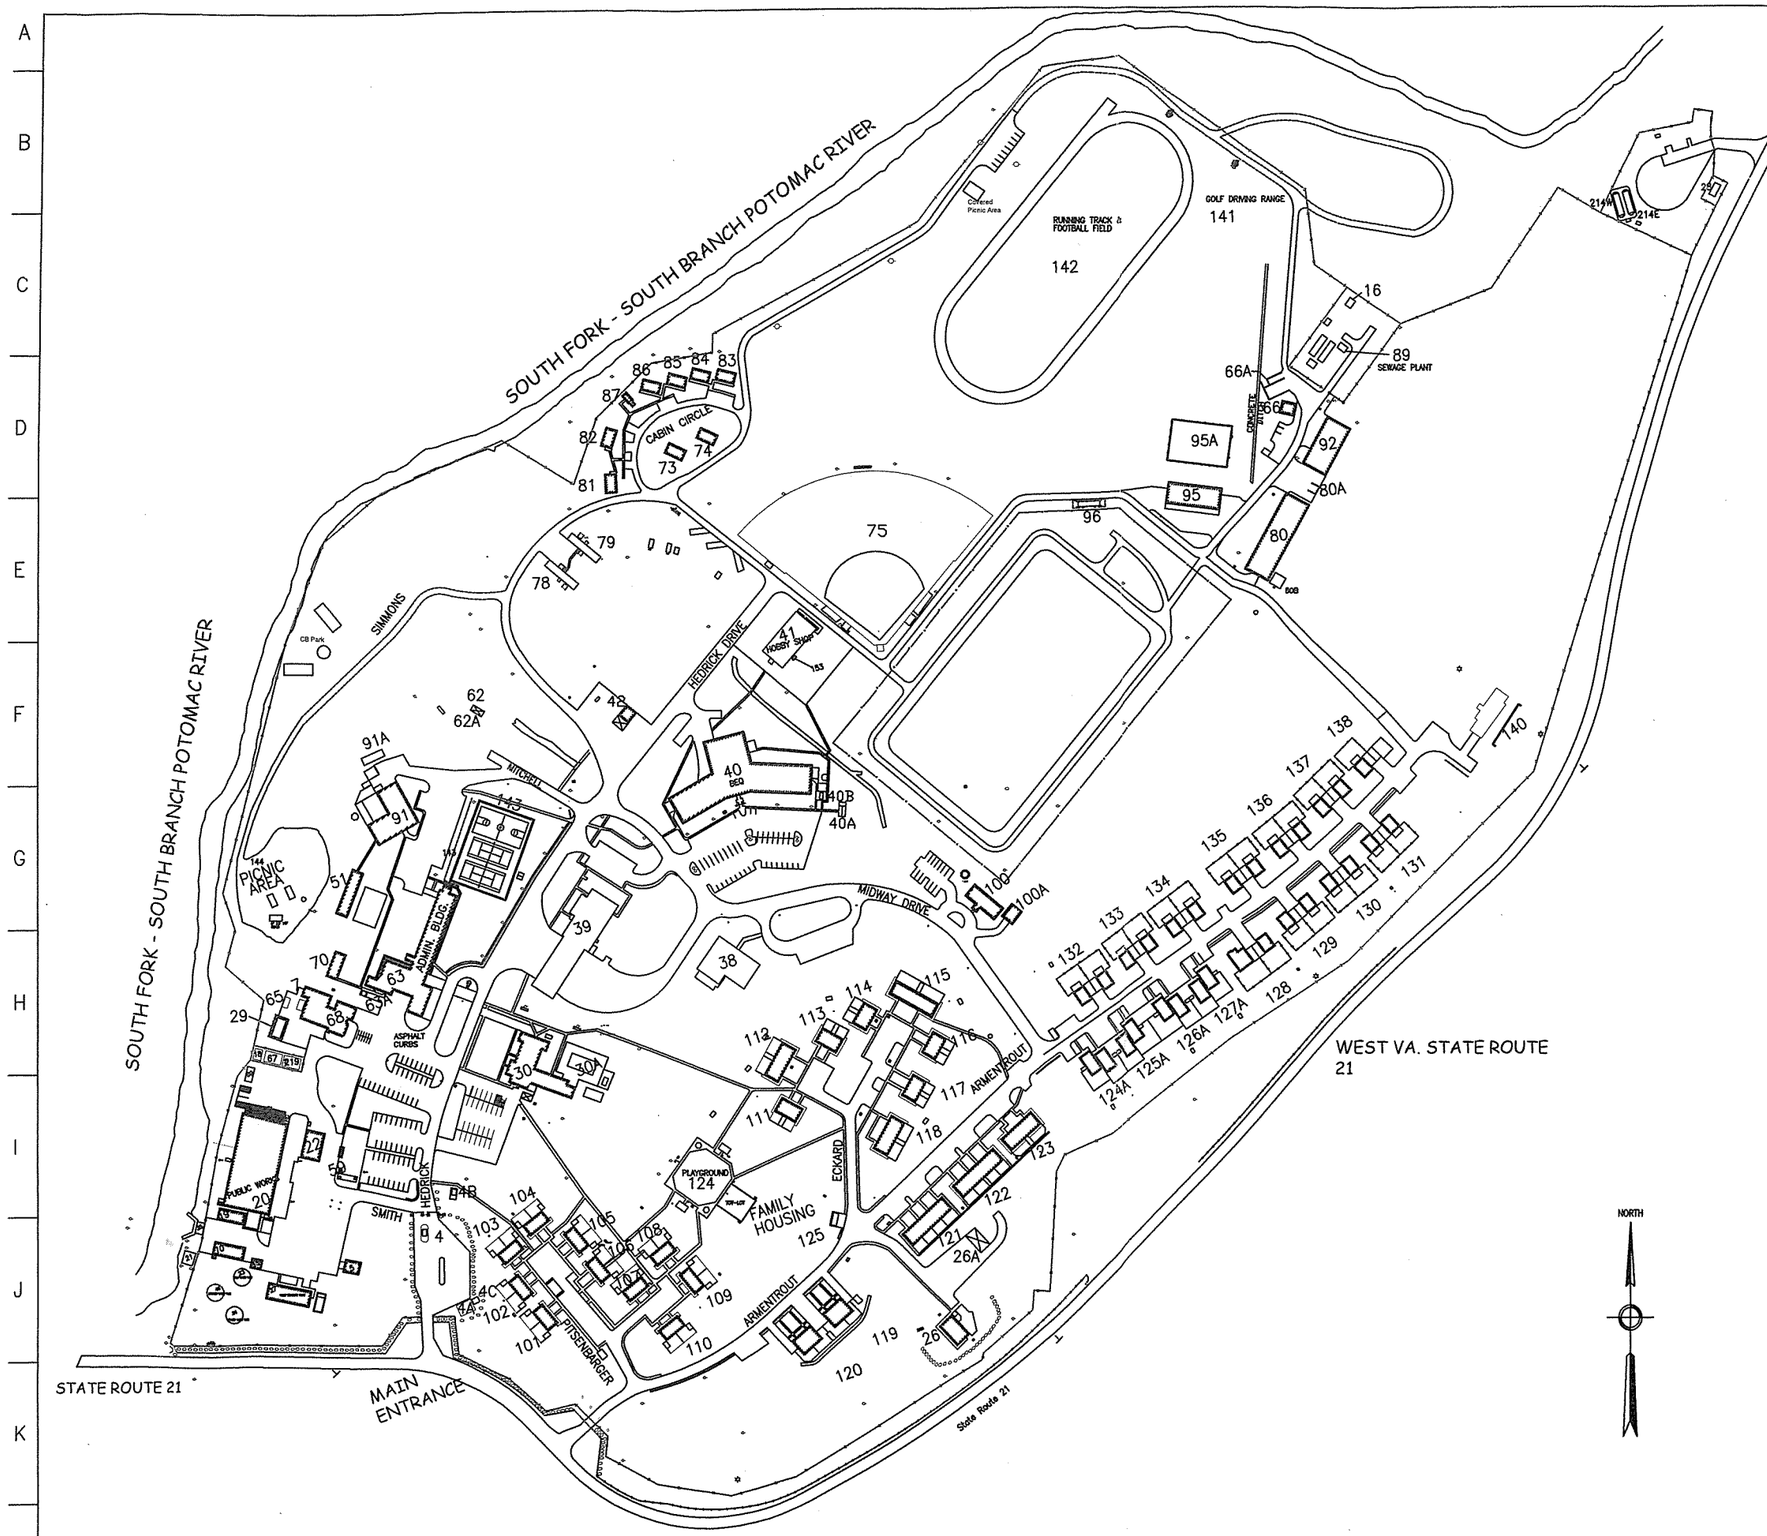

LEGEND

- RIVER
- BUILDINGS AND STRUCTURES
- ROADS, WALKS & PAVED AREAS
- NAVY PROPERTY BOUNDRY WITHOUT FENCE

MAIN BASE = 117.5 ACRES
GAS LINE (RIGHT OF WAY) = 42.6 ACRES
BASE LOADING: 178 MIL; 91 CIV; 51 OTHER (includes tenants)

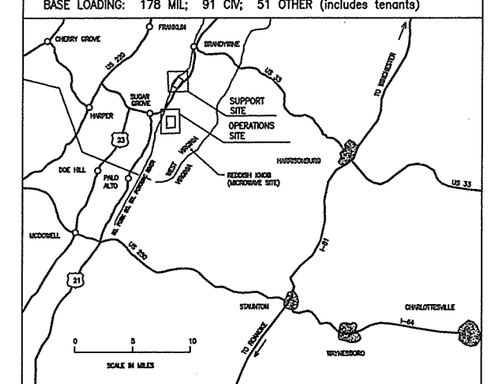

KEY MAP

GRAPHIC SCALE

100 0 100 200 300 400 500 FT

1/8 MILE

NO.	REVISION DESCRIPTION	PREP'D BY	DATE	APPROVED

DEPARTMENT OF THE NAVY — NAVAL FACILITIES ENGINEERING COMMAND

NAVY INFORMATION OPERATIONS COMMAND
SUGAR GROVE, WEST VA.
GENERAL DEVELOPMENT MAP
EXISTING CONDITIONS
MAIN BASE

MAINTAINED BY:	DATE	SIZE	CODE IDENT. NO.	LAST UPDATED:
Nevin Blankenship		F	80091	14 JAN 2014
		SCALE GRAPHIC		SHEET 1 OF 1